CANYON VIEW MEDICAL PLAZA
SURGICAL ASSOCIATES OF WESTERN COLORADO
GRAND JUNCTION, CO

CONSTRUCTION DOCUMENTS - TENANT PACKAGE #1

ABBREVIATIONS

A/C	air conditioning	FND	foundation	PCF	pounds per cubic foot
AB	anchor bolt	FOC	face of concrete	PCT CONC	precast concrete
ABV	above	FOF	face of finish	PERF	perforate (d)
AC	acoustical	FOM	face of masonry	PERI	perimeter
AC BD	acoustic board	FOS	face of stud	PFN	prefinished
AC TL	acoustic tile	FP	fireproof (ing)	PH	panic hardware
AC	asphaltic concrete	FPL	floor plate	PK	parking
ACC	access	FR	fire resistant	PL	plate
ACC PNL	access panel	FR	frame (d) (ing)	PLAS	plaster
ADH	adhesive	FRC	fire-resistant coating	PLF	pounds per lineal foot
ADJ	adjacent	FRT	fire-retardant	PLY WD	plywood
ADJ	adjustable	FS	floor sink	PNL	panel (ed) (ing)
AFF	above finished floor	FTG	footing	PNT	paint
AGG	aggregate	FUR	furred (ing)	PRE-FAB	prefabricate (d)
AL or ALUM	aluminum	FUT	future	PRF	preformed
ALT	alternate			PSC	prestressed concrete
ALPA	area line pressure alarm	GA	gage, gauge	PSF	pounds per square foot
ANC	anchor, anchorage	GALV	galvanized	PSI	pounds per square inch
ANOD	anodized	GB	grab bar	PT	point
APPROX	approximately	GC	general contract (or)	PTC	post-tensioned concrete
ARCH	architect (oral)	GD	grade	PTD	paper towel dispenser
ASPH	asphalt	GFRC	glass fiber reinforced	PTN	partition
AUTO	automatic		concrete	PTR	paper towel receptor
		GI	galvanized iron	PVC	poly vinyl chloride
BD	board	GKT	gasket	PVMT	pavement
BEL	below	GL	glass, glazing		
BET	between	GLB	glass block	QT	quarry tile
BIT	bituminous	GLS	gloss		
BLDG	building	GP	galvanized pipe	R	radius
BLK	block	GRN	granite	R	riser (s)
BLKG	blocking	GT	grout	RA	return air
BM	beam	GVL	gravel	RB	rubber base
BO	bottom of	GWB	gypsum wallboard	RBT	rabbet
BOT	bottom	GYP BD	gypsum board	RD	roof drain
BRG PL	bearing plate	GYP PLAS	gypsum plaster	RE or REF	reference
BRG	bearing	GYP LA	gypsum lath	REFR	refrigerator
BRK	brick	GYP TL	gypsum tile	REG	register
BRZ	bronze			REINF	reinforce (d) (ing)
BSMT	basement	HB	hose bibb	REM	remove
BT	bolt	HBD	hardboard	RES	resilient
BU BD	bulletin board	HC	hollow core	RET	return
BUR	built-up roof	HD	heavy duty	REV	revision
BVL	bevel	HDR	header	RFG	roofing
		HDW	hardware	RFL	reflect (ed) (ive) (or)
CAB	cabinet	HEX	hexagonal	RH	right hand
CB	code blue	HGT or H	height	RM	room
CCTV	closed circuit television	HM	hollow metal	RO	rough opening
CEM PLAS	cement plaster (portland)	HORIZ	horizontal	ROW	right of way
CEM	cement	HR	hour	RVS	reverse
CER	ceramic	HTG	heating	RVT	rivet
CG	corner guard	HVAC	heating/ventilating/		
CI	cast iron		air conditioning	S	slide
CIR	circle	HWD	hardwood	S	south
CIRC	circumference			SC	solid core
CJ	control joint	ID	inside diameter	SCH	schedule
CK	calk (ing), caulk (ing)	INCL	include (d) (ing)	SCN	screen
CL	center line	INS CONC	insulating concrete	SEC	section
CLG	ceiling	INSUL	insulate (d) (ion)	SER SK	service sink
CLG HGT	ceiling height	INT	interior	SF	square feet (foot)
CLK BD	chalkboard	INV	invert	SGLS	semi-gloss
CLR	clear	IPS	iron pipe size	SHT	sheet
CLS	closure			SHTG	sheathing
CMU	concrete masonry unit (s)	J	joist	SIM	similar
CO	cleanout	JAN CLO	janitor closet	SL	sleeve
COL	column	JF	joint filler	SMS	sheet metal screw
COMB	combination	JT	joint	SNT	sealant
COMP	compress (ed) (ion) (ible)			SP	soundproof
COMPO	composition, composite	KIT	kitchen	SPC	spacer
COMPT	compartment	KO	knock-out	SPEC	specification (s)
CONC	concrete			SPK	speaker
CONST	construction	L	length	SPL	special
CONT	continue, continuous	LAB	laboratory	SQ	square
CONTR	contract (or)	LAD	ladder	SS	stainless steel
CORR	corrugated	LAM	laminate	STA	station
CPR	copper	LAV	lavatory	STD	standard
CPT	carpet (ed) (ing)	LBL	label	STG	seating
CS	countersink (sunk)	LH	left hand	STL	steel
CT	ceramic tile	LL	live load	STOR	storage
CTR	counter	LPT	low point	STRUCT	structure (al)
CTR FLG	counter flashing	LT	light	SUSP	suspended
CU FT	cubic foot (feet)	LTL	lintel	SV	spray vinyl
CU YD	cubic yard (s)	LVR	louver	SYM	symmetry (ical)
CV	cover	LW	lightweight	SYN	synthetic
		LWC	lightweight concrete	SYS	system
D	depth				
D	drain	M	meter (s)	T & G	tongue & groove
DBL	double	MAP	med gas alarm panel	T	tread (s)
DEMO	demolish, demolition	MAS	masonry	TB	towel bar
DEP	depress (ed)	MATL	material	TC	terra cotta
DF	drinking fountain	MAX	maximum	TD	tinted
DIAG	diagonal	MB	machine bolt	TELE	telephone
DIAM	diameter	MBR	member	TEMP	tempered
DIM	dimension (s)	MD	medium	THK	thick (ness)
DIV	division	MECH	mechanical	TK BD	tack board
DL	dead load	MED CAB	medicine cabinet	TL	tile
DN	down	MFD	metal floor decking	TO PL	top of plate
DP PF	dampproofing	MFR	manufacture (r)	TO	top of
DPR	damper	MH	manhole	TOL	tolerance
DR	door	MHD	magnetic hold open	TOS	top of steel
DS	downspout	MIN	minimum	TOW	top of wall
DSPR	dispenser	MIR	mirror	TP	transparent
DTL	detail	MISC	miscellaneous	TPD	toilet paper dispenser
DWG	drawing	MLD	molding, moulding	TPTN	toilet partition
DWR	drawer	MM	millimeter (s)	TR	transom
		MMB	membrane	TRM	thermal
E	east	MO	masonry opening	TS	tube steel
EA	each	MOD	modular	TSL	top of slab
EL or ELEV	elevation	MOV	movable	TTD	treated
ELEC PNL BD	electric panel board	MRB	marble	TV	television
ELECT	electric (al)	MRD	metal roof deck	TYP	typical
ELEV	elevator	MT	mount (ing)	TZ	terrazzo
EMERG	emergency	MTD	mounted		
ENC	enclose (ure)	MTL FUR	metal furring	UC	undercut
EPY	epoxy	MTL	metal	UNF	unfinished
EQ	equal	MTL THR	metal threshold	UNO	unless noted otherwise
EST	estimate	MULL	mullion	UR	urinal
ET	elapsed timer	MWK	millwork		
EW	each way			V	vacuum
EWC	electric water cooler	N	nitrogen	VAR	varies, variable
EX	exposed	N	north	VB	vapor barrier
EXH	exhaust	NAT	natural	VB	vinyl base
EXIST or E	existing	NC	nurse call	VCT	vinyl composition tile
EXP JT or EJ	expansion joint	NIC	not in contract	VERT	vertical
EXT	exterior	NMT	nonmetallic	VIF	verify in field
		NO	nitrous oxide	VIN TL	vinyl tile
FA	fire alarm	NOM	nominal	VIN	vinyl
FAAP	fire alarm annunciator panel	NR	noise reduction	VJ	vertical joint
FAS	fasten (er)	NRC	noise reduction coefficient	VNR	veneer
FB	face brick	NTS	not to scale	VRM	vermiculite
FBO	furnished by other			VWC	vinyl wall covering
FBO	fiberboard	O	oxygen		
FD	floor drain	OA	overall	W	west
FE	fire extinguisher	OBS	obscure	W	width, wide
FE	fixed equipment	OC	on center	W/	with
FEC	fire extinguisher cabinet	OD	outside diameter	W/O	without
FF	factory finish	OH	opposite hand	WB	wood base
FFE	finished floor elevation	OH	overhead	WC	water closet
FFL	finished floor line	OJ	open-web joist	WD	wood
FGL	fiberglass	OP	opaque	WDW	window
FHC	fire hose cabinet	OPG	opening	WH	wall hung
FHMG	flat head machine screw	OPP	opposite	WP	waterproof (ing)
FHS	fire hose station	OR	operating room	WPT	working point
FHWS	flat head wood screw	ORD	overflow roof drain	WR	water resistant
FIN	finish	OS	opposite surface	WR	wire (d)
FLG	flashing			WSCT	wainscot
FLR CO	floor cleanout	P LAM or PL	plastic laminate	WTW	wall to wall
FLR	floor (ing)	PAR	parallel	WWM	woven wire mesh

SYMBOLS LEGEND

VIEW REFERENCES

DRAWING TITLES

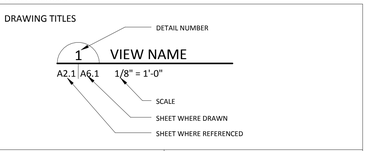

WALL/DETAIL SECTIONS

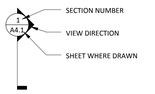

BUILDING SECTION

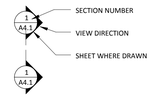

PLAN/DETAIL CALLOUTS

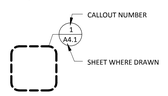

EXTERIOR / INTERIOR ELEVATIONS

DATUM SYMBOLS

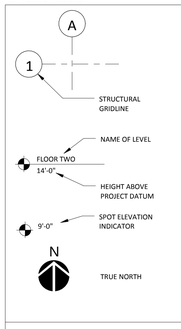

PROJECT SYMBOLS

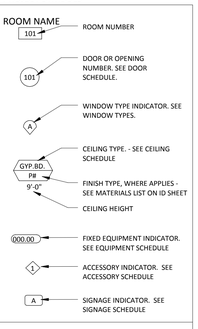

NOTE: SEE INDIVIDUAL SHEETS FOR ADDITIONAL SYMBOLS.

MATERIAL LEGEND

SECTION

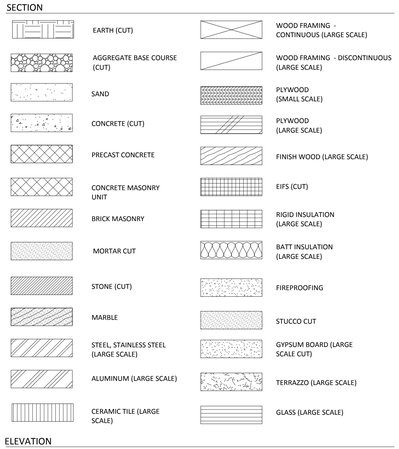

ELEVATION

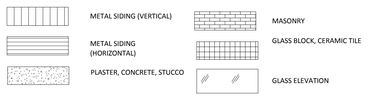

PROJECT DATA

BUILDING ADDRESS:	2373 G ROAD GRAND JUNCTION, CO 81501
PROJECT TYPE:	MEDICAL OFFICE BUILDING, TWO STORIES ABOVE GRADE
OCCUPANCY:	BUILDING: B & I-2 TENANT: B - 4,034 USF 4,662 RSF
CONSTRUCTION TYPE:	TYPE IIA, FULLY SPRINKLERED
GROSS FLOOR AREA:	FIRST FLOOR 51,122 GSF SECOND FLOOR 36,311 GSF **TOTAL 87,433 GSF**
APPLICABLE CODES:	2012 International Building Code 2012 International Plumbing Code 2012 International Mechanical Code 2012 International Fuel Gas Code 2012 International Fire Code 2009 International Energy Conservation Code 2011 National Electrical Code 2003 ICC/ANSI A117.1 Accessibility Code
DEFFERRED SUBMITTALS:	FIRE SUPPRESSION SYSTEM FIRE ALARM SYSTEM

COVER - VICINITY MAP

PROJECT DIRECTORY

OWNER
DEVELOPMENT SOLUTIONS GROUP
1623 BLAKE STREET, SUITE 300
DENVER, CO 80202
PHONE: 303.893.0250
FAX: 303.893.0251

ARCHITECT
BOULDER ASSOCIATES, INC.
1426 PEARL STREET, SUITE 300
BOULDER, CO 80302
PHONE: 303.499.7795
FAX: 303.499.7767

CONTRACTOR
GH PHIPPS
5995 GREENWOOD PLAZA BLVD
SUITE 100
GREENWOOD VILLAGE, CO 80111
PHONE: 303.571.5377
FAX: 303.629.7437

STRUCTURAL ENGINEER (PRIME)
MARTIN/MARTIN
12499 WEST COLFAX AVENUE
LAKEWOOD, CO 80215
PHONE: 303.431.6100
FAX: 303.456.9923

STRUCTURAL ENGINEER
LINDAUER DUNN
802 ROOD AVENUE
GRAND JUNCTION, CO 51501
PHONE: 970.241.0900
FAX: 970.243.2430

MEP ENGINEER
CCRD PARTNERS
6400 S. FIDDLERS GREEN CIRCLE
SUITE 1150
GREENWOOD VILLAGE, CO 80111
PHONE: 303.694.4755
FAX: 303.694.5125

SHEET INDEX

1 - ARCHITECTURAL
A0.1G COVER SHEET
A2.0G LIFE SAFETY PLAN
A2.1G FLOOR PLAN
A6.1G INTERIOR ELEVATIONS
A7.1G PARTITION TYPES & DETAILS
A7.2G CASEWORK SECTIONS
A8.1G DOOR SCHEDULE
A9.1G REFLECTED CEILING PLAN
A9.2G CEILING DETAILS

2 - INTERIOR DESIGN
ID1.1G MATERIALS LIST & INTERIOR FINISH DETAILS
ID2.1G INTERIOR FINISH PLAN

3 - MECHANICAL
M1.0G GENERAL NOTES
M2.1G FLOOR PLAN - HVAC
M3.1G MECHANICAL SCHEDULES DETAILS

4 - PLUMBING
P1.0G PLUMBING LEGENDS AND NOTES
P2.1G FLOOR PLANS - PLUMBING
P3.1G PLUMBING SCHEDULES, RISERS AND DETAILS

5 - ELECTRICAL
E1.0G ELECTRICAL LEGENDS, NOTES & SCHEDULES
E2.1G FLOOR PLAN - POWER
E3.1G FLOOR PLAN - LIGHTING
E4.1G FLOOR PLAN - SPECIAL SYSTEMS
E5.1G ELECTRICAL ONE-LINE DIAGRAM
E6.1G ELECTRICAL DETAILS
E7.1G ELECTRICAL LUMINAIRE SCHEDULE

COVER - GENERAL NOTES

1. FIELD VERIFY ALL EXISTING CONDITIONS AND DIMENSIONS. REPORT ANY DISCREPANCIES TO ARCHITECT BEFORE CONTINUING. IN NO CASE SHALL DIMENSIONS BE SCALED FROM DRAWINGS.
2. IT SHALL BE THE RESPONSIBILITY OF THE GENERAL CONTRACTOR TO CHECK THE ARCHITECTURAL DRAWINGS BEFORE PROCEEDING WITH THE INSTALLATION OF ANY MECHANICAL, PLUMBING OR ELECTRICAL WORK.
3. DIMENSIONS ARE TO FACE OF INTERIOR GYPSUM BOARD, FINISH FACE OF EXTERIOR WALL MATERIALS, STRUCTURAL GRIDS AND CENTERLINES WHERE INDICATED.
4. UNLESS OTHERWISE NOTED, ELECTRICAL, TELEPHONE, AND COMMUNICATION OUTLETS ARE TO BE MOUNTED VERTICALLY WITH CENTERLINE AT 18" ABOVE THE FLOOR. THERMOSTATS, LIGHT AND MISCELLANEOUS SWITCHES ARE TO BE MOUNTED VERTICALLY WITH CENTERLINE AT 48" ABOVE THE FLOOR. OUTLETS SHOWN SIDE BY SIDE ARE TO BE GANGED.
5. ALL TELEPHONE AND COMMUNICATION OUTLETS TO HAVE STANDARD J-BOX WITH CONDUIT STUBBED UP ABOVE ACCESSIBLE CEILING.
6. CAULK AROUND ALL INTERIOR JOINTS AT DOORS, WINDOWS, CABINETS AND COUNTERTOPS.
7. FLAME SPREAD OF INTERIOR FINISHES SHALL BE PER 2012 INTERNATIONAL BUILDING CODE, SECTION 803 AND 804.
8. ALL ACOUSTIC INSULATION TO BE FULL WIDTH OF WALL CAVITY, GREENGUARD CERTIFIED. INSULATING MATERIAL SHALL COMPLY WITH THE CALIFORNIA QUALITY STANDARDS FOR INSULATING MATERIAL. ALL INSULATING MATERIAL TO BE INSTALLED IN COMPLIANCE WITH THE FLAME RATINGS AND SMOKE DENSITY REQUIREMENTS OF THE 2012 INTERNATIONAL BUILDING CODE, SECTION 719.
9. PROVIDE LEVER TYPE DOOR HANDLES OPERABLE BY A SINGLE EFFORT WITH NO GRASPING OR HAND MOVEMENT REQUIRED. ALL EXIT DOORS SHALL BE OPERABLE FROM THE INSIDE, WITHOUT ANY SPECIAL KNOWLEDGE, EFFORT OR USE OF A KEY AS PER 2012 INTERNATIONAL BUILDING CODE. MAXIMUM OPENING FORCES SHALL BE:
   - INTERIOR DOORS: 5 LBS (1008.1.2)
10. ALL INTERIOR PARTITIONS WHICH DO NOT RUN TO THE UNDERSIDE OF STRUCTURE SHALL BE BRACED TO STRUCTURE AT 4'-0" O.C.. BRACING TO RUN IN ALTERNATING DIRECTIONS PERPENDICULAR TO THE PLANE OF THE WALL.
11. PROVIDE 6" WIDE 16 GA. METAL STRAP PER DETAIL 6 ON A7.2G
12. FLOOR TO FLOOR HEIGHTS:
    FIRST FLOOR: 15'-4"
    SECOND FLOOR: 14'-0" @ HIGHEST POINT (VARIES)
13. PRE-FINISHED 1" HORIZONTAL ALUMINUM WINDOW BLINDS ALL EXTERIOR WINDOWS (BY LANDLORD)

ALTERNATES

1. PROVIDE SVF10 IN LIEU OF RUBBER FLOORING AT PROCEDURE G2014 AND EXAM3/C-ARM G2021.
2. PROVIDE DEDUCT ALTERNATE TO DELETE WOOD CEILING. ALTERNATE WILL INCLUDE ACCENT PAINTED GYPSUM BOARD SOFFIT AT SAME HEIGHT.
3. PROVIDE ALTERNATE TO INCLUDE UPPER CABINETS IN OFFICES #G2028, G2029, AND G2033. PROVIDE UNIT PRICE PER ROOM.
4. PROVIDE ALTERNATE FOR CUSTOM ART GLASS AT INTERIOR WEST WINDOWS OF OFFICE G2005. MANUFACTURER AND PRODUCT INFORMATION TBD BY ARCHITECT.

ALLOWANCES

1. PROVIDE AN ALLOWANCE TO ADD A MOISTURE CONTROL SYSTEM PER SECTION 099610 "MOISTURE CONTROL SYSTEM" FOR AREAS STATED BELOW, WITH INSTALLATION CONTINGENT UPON MOISTURE TESTING RESULTS PER DIVISION 09 FLOORING SPECIFICATIONS. IN ADDITION, PROVIDE A UNIT PRICE FOR MOISTURE CONTROL SYSTEM IN COST/ SQUARE FOOT. REFER TO KEYNOTES ON INTERIOR FINISH PLANS FOR LOCATIONS WHERE MOISTURE CONTROL SYSTEM SHALL BE INSTALLED AS PART OF THE BASE BID.
   b. 25% OF SUITE FLOOR AREA, EXCLUDING AREAS SHOWN TO RECEIVE MOISTURE CONTROL SYSTEM AS PART OF THE BASE BID.

PROJECT NUMBER
112039.24

DRAWN BY
D. Hendrixson

DATE
May 10, 2013

REVISIONS

REV.	DESCRIPTION	DATE

BOULDER ASSOCIATES
ARCHITECTS

Boulder Associates, Inc.
Architecture + Interior Design
1426 Pearl Street, Suite 300
Boulder , Colorado 80302
303.499.7795 F 303.499.7767
www.boulderassociates.com

PROJECT
CANYON VIEW MEDICAL PLAZA SURGICAL ASSOCIATES

2373 G ROAD
GRAND JUNCTION, CO
81501

SHEET TITLE
COVER SHEET

SHEET NUMBER
A0.1G

C:\Revit Local Files\112039.24 GJMC Surgical Associates-A13 Central_dhendrixson.rvt
TTLBx_101213 6/18/2013 3:40:53 PM

1 OVERALL FLOOR PLAN/ LIFE SAFETY PLAN
A2.0G 1/8" = 1'-0"

OCCUPANT LOADS

RM. #	ROOM NAME	AREA	OCCUPANT LOAD FACTOR	# OF OCCUPANTS
G2000	WAIT	455 SF	100	7
G2001	RECEPT.	158 SF		
G2003	PROCESS	82 SF	100	1
G2004	ADMIN. ASSIST.	77 SF	100	1
G2005	MGR. OFFICE	97 SF	100	1
G2006	SCHED.	86 SF	100	1
G2007	CORRIDOR	346 SF	0	0
G2008	EXAM 1	107 SF	100	2
G2009	EXAM 2	107 SF	100	2
G2011	TLT.	44 SF	0	0
G2012	CLIN. STOR.	33 SF	100	1
G2013	BIOHAZARD	15 SF	100	1
G2014	PROCEDURE	165 SF	100	2
G2015	STORAGE	50 SF	100	1
G2016	EXAM 6	102 SF	100	2
G2017	CORRIDOR	163 SF	0	0
G2018	MA	119 SF	100	2
G2019	ULTRASOUND/EXAM	102 SF	100	2
G2021	EXAM 3/ C-ARM	166 SF	100	2
G2022	CORRIDOR	107 SF	0	0
G2023	EXAM 4	103 SF	100	2
G2024	EXAM 5	104 SF	100	2
G2025	ST. TLT.	46 SF	0	0
G2026	STAFF LOUNGE	151 SF	100	2
G2027	CORRIDOR	62 SF	0	0
G2028	OFFICE 5	80 SF	100	1
G2029	OFFICE 4	80 SF	100	1
G2032	OFFICE 3	82 SF	100	1
G2033	OFFICE 2	329 SF	100	1
G2035	CLOSET	8 SF	0	0
G2036	ELEC.	8 SF	0	0
Grand total				38

EGRESS PATH SCHEDULE

PATH	DISTANCE*
PATH G1	192' - 3"
PATH G2	166' - 5"

*EGRESS PATH - 300 FT. MAX PER 2012 IBC TABLE 1016.1 (B-OCCUPANCY, FULLY SPRINKLERED) AND 300 FT. MAX PER NFPA101 - 2000 38.2.6
*EGRESS PATH - 200 FT. MAX PER 2012 IBC TABLE 1016. 1 (I-2 OCCUPANCY, FULLY SPRINKLERED)
*COMMON PATH - 100 FT. MAX PER 2012 IBC SECTION 1014.3 (B-OCCUPANCY, FULLY SPRINKLERED)
*DEAD END COORIDOR - 50 FT. MAX PER 2012 IBC SECTION 1018.4

PARTITION TYPES

GRAPHIC DESIGNATION SCHEDULE		DEFAULT
	TYPICAL PARTIAL HEIGHT PARTITION (NON RATED)	0P3a
	TYPICAL FULL HEIGHT PARTITION (NON RATED)	0A3a
	SOUND PARTITION (NON RATED)	0A3b
	SMOKE PARTITION (NON RATED)	0A3c
	SMOKE RESIST (NON RATED)	0A3d
	1 HOUR FIRE BARRIER	1A3a
	1 HOUR SMOKE BARRIER	1A3b
	1 HOUR FIRE PARTITION	1A3c
	2 HOUR FIRE BARRIER	2A3a
	2 HOUR SMOKE BARRIER	2A3b
	1 HOUR FIRE BARRIER / SHAFT WALL	1S4a
	2 HOUR FIRE BARRIER / SHAFT WALL	2S4a

LEGEND - LIFE SAFETY

FEC	FIRE EXTINGUISHER CABINET
	EXIT LIGHT FIXTURE (ARROW INDICATES DIRECTION OF EXIT)
60	FIRE RATED DOOR - 60 MIN.
PATH A	EGRESS ROUTE WITH MAX TRAVEL DISTANCE SEE SCHEDULE FOR DISTANCE
	ACCESSIBLE ROUTE

KEYPLAN - AREA G

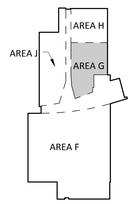

PROJECT NUMBER
112039.24

DRAWN BY
D. Hendrixson

DATE
May 10, 2013

REVISIONS

REV.	DESCRIPTION	DATE

BOULDER ASSOCIATES
ARCHITECTS

Boulder Associates, Inc.
Architecture + Interior Design
1426 Pearl Street, Suite 300
Boulder , Colorado 80302
303.499.7795 F 303.499.7767
www.boulderassociates.com

PROJECT
CANYON VIEW MEDICAL PLAZA SURGICAL ASSOCIATES

2373 G ROAD
GRAND JUNCTION, CO
81501

SHEET TITLE
LIFE SAFETY PLAN

SHEET NUMBER
A2.0G

C:\Revit Local Files\112039.24 GJMC Surgical Associates-A13 Central_dhendrixson.rvt
6/18/2013 3:41:01 PM
TTLBv.101213

EQUIPMENT SCHEDULE					
TAG	DESCRIPTION	RESPONSIBILITY	MANUFACTURER	MODEL	COMMENTS
G001	REFRIGERATOR W/ FREEZER	TF / TI	WHIRLPOOL CORPORATION	W8TXNGFWQ (17.6 cu. ft./White)	WATER LINE
G003	COPIER	TF / TI	XEROX	WORKCENTER 4150 MULTIFUNCTION	
G005	EXAM TABLE	TF / TI	MIDMARK	RITTER 204 (SEAMLESS TOP)	
G007	DISHWASHER	CF / CI	WHIRLPOOL	DU1015XTQ	COLOR TBD
G009	COFFEE MAKER	TF / TI	DOUWE EGBERTS COFFEE SYSTEMS	C-50	WATER LINE
G010	42" FLAT SCREEN TV (WALL MOUNTED)	TF / TI	-	-	CONTRACTOR TO PROVIDE BACKING
G014A	C-ARM	TF / TI	GE	OEC 9900 ELITE	
G014B	C-ARM CONTROL	TF / TI	GE		
G016	GARBAGE DISPOSAL	CF / CI	-	-	SPECIFIED BY PLUMBING
G019	ULTRASOUND CART	TF / TI	SIEMENS MEDICAL ULTRASOUND	ACUSON S2000	
G048	PROCEDURE LIGHT	TF / CI	STERIS CORPORATION	AMSCO EXAMINER 10 (W/ EXTENSION ARM)	SEE DETAIL 9/A9.2G

ACCESSORY SCHEDULE					
TYPE	DESCRIPTION	MFR.	MODEL	RESPONSIBILITY	COMMENTS
1A	PAPER TOWEL DISPENSER	ENMOTION	IMPULSE	CF/CI	40" AFF TO OPERATING AREA OF FIXTURE
2B	RECESSED TOILET PAPER DISPENSER	BOBRICK	B3888	CF/CI	
3A	18" S.S. GRAB BAR	BOBRICK	B6806 x 18	CF/CI	
3B	36" S.S. GRAB BAR	BOBRICK	B6806 x 36	CF/CI	
3C	42" S.S. GRAB BAR	BOBRICK	B6806 x 42	CF/CI	
4	SINGLE ROBE HOOK	BOBRICK	B672	CF/CI	MOUNTED AT 48" AFF
6A	24" X 36" CHANNEL-FRAMED MIRROR	BOBRICK	B290-2436	CF/CI	40" AFF TO B.O. REFLECTIVE SURFACE, CENTERED OVER SINK, U.N.O.
8A	SHARPS CONTAINER	-	-	TF/TI	
11A	SOAP DISPENSER	-	-	TF/TI	40" AFF TO OPERATING AREA OF FIXTURE
13	GLOVE BOX	MCKESSEN	MEDI-PAK PERFORMANCE	TF/TI	
20	WALL PROTECTION	C/S GROUP	ACROVYN 4000, .060" THICK 48"H PANEL, COLOR 100 EGGSHELL	CF/CI	TOP TO 48" ABOVE BASE, U.N.O.
21A	2" CORNER GUARD	C/S GROUP	SSM-20E, ACROVYN 4000, 48"H, COLOR: 100 EGGSHELL	CF/CI	MOUNT DIRECTLY ABOVE BASE
21C	1" CORNER GUARD- CLEAR	C/S GROUP	LG-118, 1" WING, 8'-0"H	CF/CI	MOUNT DIRECTLY ABOVE BASE
24	TACKABLE SURFACE	FORBO	BULLETIN BOARD, COLOR: 2067	CF/CI	
35	SEMI-RECESSED FIRE EXTINGUISHER CABINET	LARSENS	2409-R3 AD-2	CF/CI	

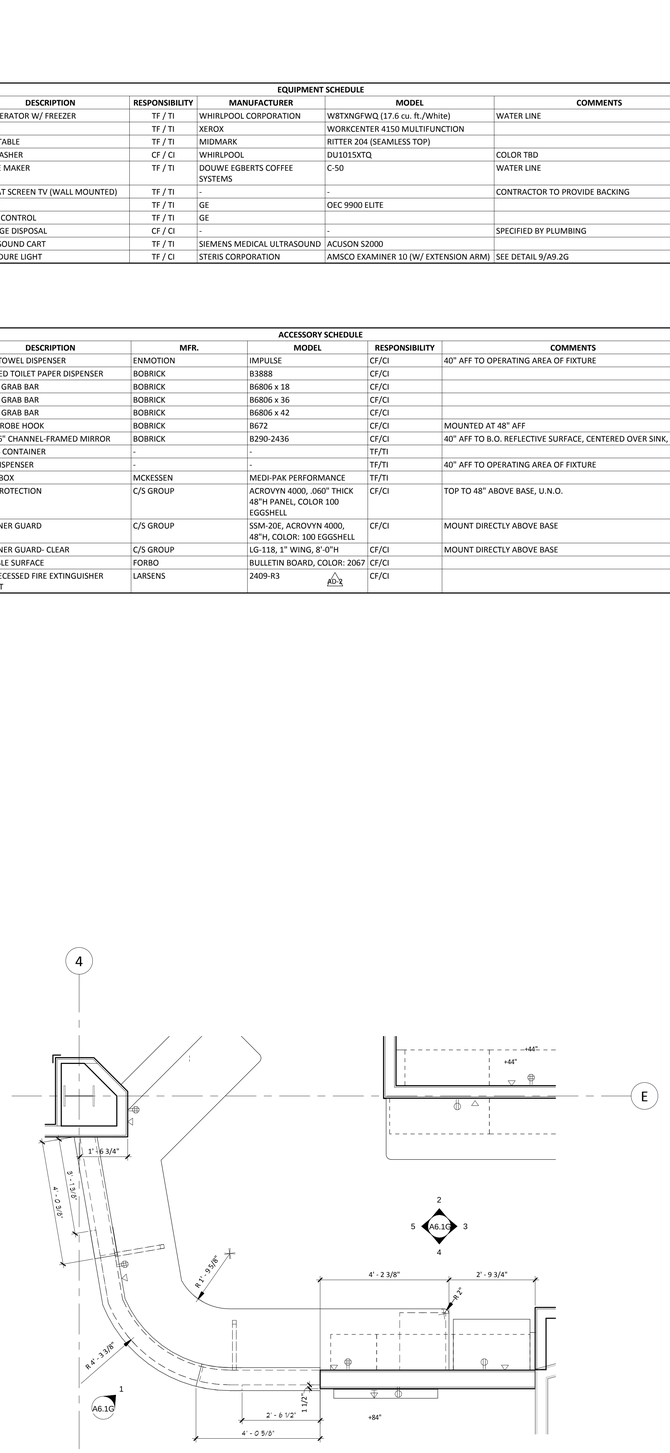

2 ENLARGED RECEPTION FLOOR PLAN
A2.1G | A2.1G 1/2" = 1'-0"

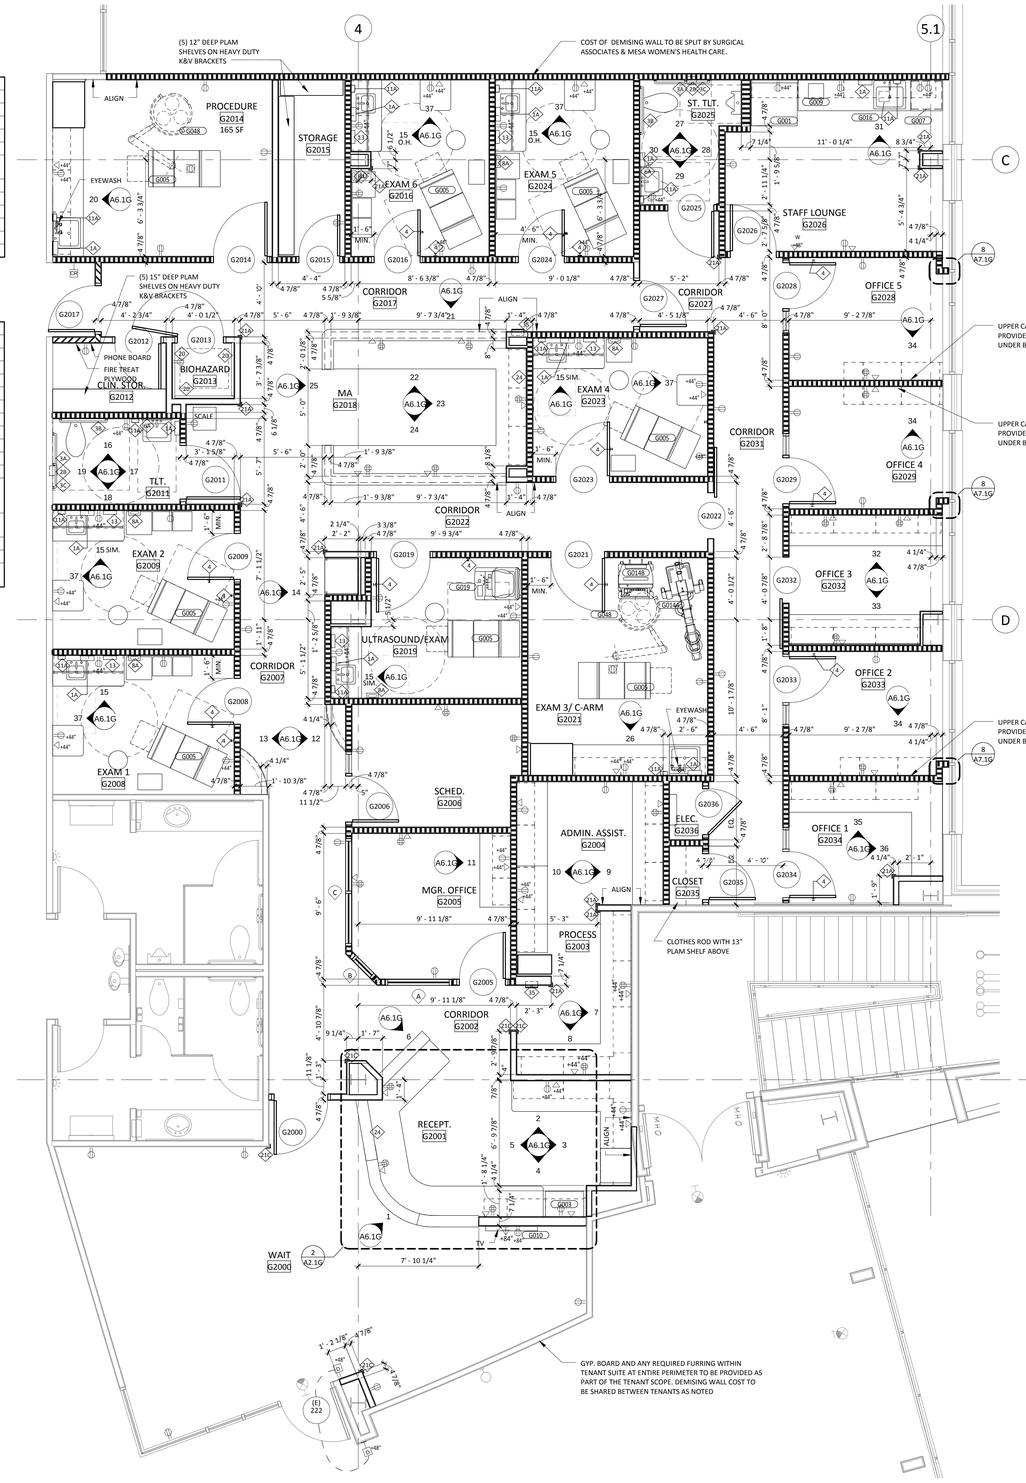

1 1/4" FLOOR PLAN
A2.1G 1/4" = 1'-0"

ELECTRICAL LEGEND

SYMBOL	DESCRIPTION
	DUPLEX CONVENIENCE OUTLET
GFI	DUPLEX CONVENIENCE OUTLET W/ GROUND FAULT INTERRUPT PROTECTION
208V	DUPLEX OUTLET, 208 VOLT
	DEDICATED DUPLEX OUTLET
	QUAD CONVENIENCE OUTLET
	DUPLEX CONVENIENCE OUTLET, FLOOR
	FLOOR MOUNTED COMBINED PHONE/DATA OUTLET: DEVICE & CABLING N.I.C. - PROVIDE MUD RING & PULL-STRING ABOVE ACCESSIBLE CEILING
	COMBINED PHONE/DATA OUTLET: DEVICE & CABLING N.I.C. - PROVIDE MUD RING & PULL-STRING ABOVE ACCESSIBLE CEILING
PHONE	TELEPHONE OUTLET: DEVICE & CABLING N.I.C. - PROVIDE MUD RING & PULL-STRING ABOVE ACCESSIBLE CEILING
	CABLE TV OUTLET

PARTITION TYPES

GRAPHIC DESIGNATION SCHEDULE		DEFAULT
	TYPICAL PARTIAL HEIGHT PARTITION (NON RATED)	0P3a
	TYPICAL FULL HEIGHT PARTITION (NON RATED)	0A3a
	SOUND PARTITION (NON RATED)	0A3b
	SMOKE PARTITION (NON RATED)	0A3c
	SMOKE RESIST (NON RATED)	0A3d
	1 HOUR FIRE BARRIER	1A3a
	1 HOUR SMOKE BARRIER	1A3b
	1 HOUR FIRE PARTITION	1A3c
	2 HOUR FIRE BARRIER	2A3a
	2 HOUR SMOKE BARRIER	2A3b
	1 HOUR FIRE BARRIER / SHAFT WALL	1S4a
	2 HOUR FIRE BARRIER / SHAFT WALL	2S4a

GENERAL NOTES

A. WALLS ARE DIMENSIONED TO FACE OF GYPSUM WALLBOARD, FACE OF TILE BACKER BOARD, OR FACE OF CONCRETE, AS OCCURS.
B. ALL GYPSUM WALLBOARD TO BE 5/8" TYPE 'X' UNLESS NOTED OTHERWISE.
C. PROVIDE 5/8" GLASS-MAT FACED WATER-RESISTANT GYPSUM WALLBOARD AT WET LOCATIONS, INCLUDING WALLS BEHIND PLUMBING FIXTURES AND THE BOTTOM 4' OF ALL PLUMBING WALLS, DARKROOMS, AND TOILET ROOMS.
D. UNLESS DIMENSIONED, DOORS ARE TO BE LOCATED 4" FROM NEAREST ADJACENT PERPENDICULAR WALL TO FACE OF JAMB. SEE DOOR DETAILS.
E. OUTLETS SHOWN BACK TO BACK SHALL BE OFFSET A MINIMUM OF 18". OUTLETS IN SOUND PARTITIONS SHALL BE SEPARATED BY A STUD WITH ACOUSTIC PUTTY.
F. SEAL AROUND ALL INTERIOR JOINTS AT DOORS, WINDOWS, CABINETS, AND COUNTERTOPS. SEAL ALL OPENINGS IN SOUND PARTITIONS WITH ACOUSTIC SEALANT.
G. REFER TO SHEET A2.1G FOR EQUIPMENT & ACCESSORY SCHEDULES.
H. REFER TO SHEET A7.2G FOR TYPICAL SILL DETAIL.

KEYPLAN - AREA G

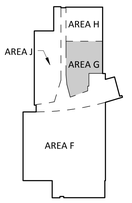

PROJECT NUMBER
112039.24

DRAWN BY
D. Hendrixson

DATE
May 10, 2013

REVISIONS

REV.	DESCRIPTION	DATE
AD-2	Addendum #2	6-6-13

BOULDER ASSOCIATES
ARCHITECTS

Boulder Associates, Inc.
Architecture + Interior Design
1426 Pearl Street, Suite 300
Boulder , Colorado 80302
303.499.7795 F 303.499.7767
www.boulderassociates.com

PROJECT
CANYON VIEW MEDICAL PLAZA SURGICAL ASSOCIATES

2373 G ROAD
GRAND JUNCTION, CO
81501

SHEET TITLE
FLOOR PLAN

SHEET NUMBER
A2.1G

C:\Revit Local Files\112039.24 GJMC Surgical Associates-A13 Central_dhendrixson.rvt
6/18/2013 3:41:09 PM
TTLBx.101213

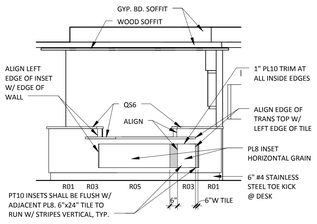
GYP. BD. SOFFIT
WOOD SOFFIT
ALIGN LEFT EDGE OF INSET W/ EDGE OF WALL
1" PL10 TRIM AT ALL INSIDE EDGES
QS6
ALIGN
ALIGN EDGE OF TRANS TOP W/ LEFT EDGE OF TILE
PL8 INSET HORIZONTAL GRAIN
6" #4 STAINLESS STEEL TOE KICK @ DESK
R01 R03 R05 R03 R01
PT10 INSETS SHALL BE FLUSH W/ ADJACENT PL8. 6"x24" TILE TO RUN W/ STRIPES VERTICAL, TYP.
6"W TILE

1 G2000 WAIT - EAST
A1 | A6.1G 1/4" = 1'-0"

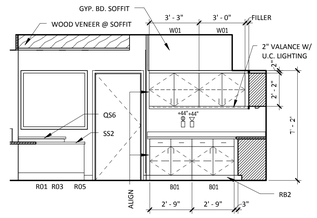

2 G2001 RECEPTION - NORTH
A1 | A6.1G 1/4" = 1'-0"

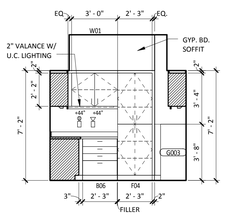

3 G2001 RECEPTION - EAST
A1 | A6.1G 1/4" = 1'-0"

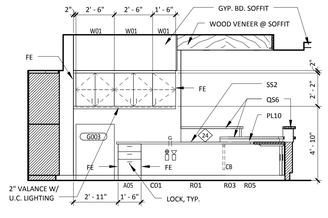

4 G2001 RECEPTION - SOUTH
A1 | A6.1G 1/4" = 1'-0"

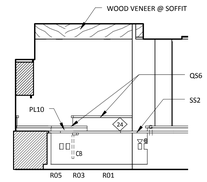

5 G2001 RECEPTION - WEST
A1 | A6.1G 1/4" = 1'-0"

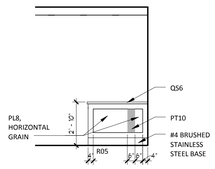

6 G2002 CORRIDOR - SOUTH
A1 | A6.1G 1/4" = 1'-0"

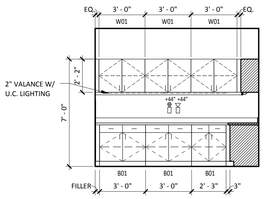

7 G2003 PROCESS - EAST
A1 | A6.1G 1/4" = 1'-0"

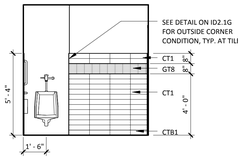

8 G2003 PROCESS - SOUTH
A1 | A6.1G 1/4" = 1'-0"

9 G2004 ADMIN. ASSIST - EAST
A1 | A6.1G 1/4" = 1'-0"

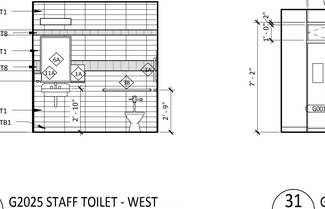

10 G2004 ADMIN ASSIST - WEST
A1 | A6.1G 1/4" = 1'-0"

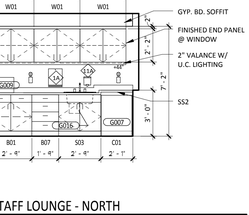

11 G2005 MGR. OFFICE - EAST
A1 | A6.1G 1/4" = 1'-0"

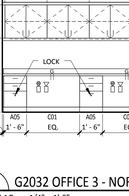

12 G2007 CORRIDOR - EAST ART NICHE
A1 | A6.1G 1/4" = 1'-0"

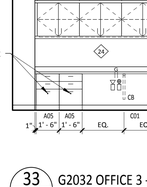

13 G2007 CORRIDOR - WEST ART NICHE
A1 | A6.1G 1/4" = 1'-0"

14 G2007 CORRIDOR - EAST
A1 | A6.1G 1/4" = 1'-0"

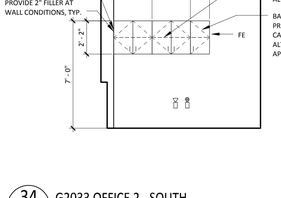

15 G2008 EXAM, TYP - NORTH
A1 | A6.1G 1/4" = 1'-0"

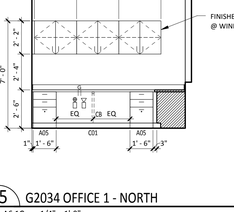

16 G2011 TOILET - NORTH
A1 | A6.1G 1/4" = 1'-0"

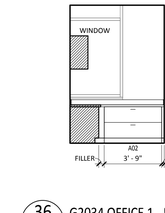

17 G2011 TOILET - EAST
A1 | A6.1G 1/4" = 1'-0"

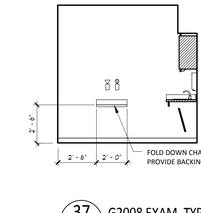

18 G2011 TOILET - SOUTH
A1 | A6.1G 1/4" = 1'-0"

19 G2011 TOILET - WEST
A1 | A6.1G 1/4" = 1'-0"

20 G2014 PROCEDURE - WEST
A1 | A6.1G 1/4" = 1'-0"

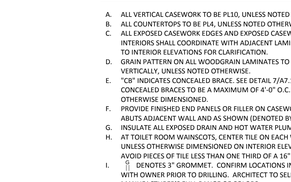

21 G2017 CORRIDOR/MA - SOUTH
A1 | A6.1G 1/4" = 1'-0"

22 G2018 MA - NORTH
A1 | A6.1G 1/4" = 1'-0"

23 G2018 MA - EAST
A1 | A6.1G 1/4" = 1'-0"

24 G2018 MA - SOUTH
A1 | A6.1G 1/4" = 1'-0"

25 G2018 CORRIDOR - EAST MA
A1 | A6.1G 1/4" = 1'-0"

26 G2021 EXAM 3/C-ARM - SOUTH
A1 | A6.1G 1/4" = 1'-0"

27 G2025 STAFF TOILET. - NORTH
A1 | A6.1G 1/4" = 1'-0"

28 G2025 STAFF TOILET - EAST
A1 | A6.1G 1/4" = 1'-0"

29 G2025 STAFF TOILET - SOUTH
A1 | A6.1G 1/4" = 1'-0"

30 G2025 STAFF TOILET - WEST
A1 | A6.1G 1/4" = 1'-0"

31 G2026 STAFF LOUNGE - NORTH
A1 | A6.1G 1/4" = 1'-0"

32 G2032 OFFICE 3 - NORTH
A1 | A6.1G 1/4" = 1'-0"

33 G2032 OFFICE 3 - SOUTH
A1 | A6.1G 1/4" = 1'-0"

FINISHED END PANEL @ WINDOW, TYP.
PROVIDE 2" FILLER AT WALL CONDITIONS, TYP.
2' - 6"
2' - 6"
1' - 3"
W01 W01 W01
UPPER CABINETS SHALL BE PRICED AS ALTERNATE #6.
BACKING TO BE PROVIDED FOR UPPER CABINETS EVEN IF ALTERNATE #6 IS NOT APPROVED.
FE
2' - 2"
7' - 0"
CB

34 G2033 OFFICE 2 - SOUTH
A1 | A6.1G 1/4" = 1'-0"

35 G2034 OFFICE 1 - NORTH
A1 | A6.1G 1/4" = 1'-0"

36 G2034 OFFICE 1 - EAST
A1 | A6.1G 1/4" = 1'-0"

37 G2008 EXAM, TYP.
A1 | A6.1G 1/4" = 1'-0"

GENERAL NOTES

A. ALL VERTICAL CASEWORK TO BE PL10, UNLESS NOTED OTHERWISE.
B. ALL COUNTERTOPS TO BE PL4, UNLESS NOTED OTHERWISE.
C. ALL EXPOSED CASEWORK EDGES AND EXPOSED CASEWORK INTERIORS SHALL COORDINATE WITH ADJACENT LAMINATE. REFER TO INTERIOR ELEVATIONS FOR CLARIFICATION.
D. GRAIN PATTERN ON ALL WOODGRAIN LAMINATES TO RUN VERTICALLY, UNLESS NOTED OTHERWISE.
E. "CB" INDICATES CONCEALED BRACE. SEE DETAIL 7/A7.1G. CONCEALED BRACES TO BE A MAXIMUM OF 4'-0" O.C. UNLESS OTHERWISE DIMENSIONED.
F. PROVIDE FINISHED END PANELS OR FILLER ON CASEWORK WHERE ABUTS ADJACENT WALL AND AS SHOWN (DENOTED BY 'FE').
G. INSULATE ALL EXPOSED DRAIN AND HOT WATER PLUMBING PIPES.
H. AT TOILET ROOM WAINSCOTS, CENTER TILE ON EACH WALL, UNLESS OTHERWISE DIMENSIONED ON INTERIOR ELEVATIONS. AVOID PIECES OF TILE LESS THAN ONE THIRD OF A 16" TILE.
I. DENOTES 3" GROMMET. CONFIRM LOCATIONS IN THE FIELD WITH OWNER PRIOR TO DRILLING. ARCHITECT TO SELECT FROM MANUFACTURER'S FULL RANGE OF COLORS.

PROJECT NUMBER
112039.24

DRAWN BY
GLS/LB

DATE
May 10, 2013

REVISIONS

REV.	DESCRIPTION	DATE

BOULDER ASSOCIATES
ARCHITECTS

Boulder Associates, Inc.
Architecture + Interior Design
1426 Pearl Street, Suite 300
Boulder , Colorado 80302
303.499.7795 F 303.499.7767
www.boulderassociates.com

PROJECT
CANYON VIEW MEDICAL PLAZA SURGICAL ASSOCIATES

2373 G ROAD
GRAND JUNCTION, CO
81501

SHEET TITLE
INTERIOR ELEVATIONS

SHEET NUMBER
A6.1G

C:\Revit Local Files\112039.24 GJMC Surgical Associates-A13 Central_dhendrixson.rvt
6/18/2013 3:41:38 PM
TTLBv.101213

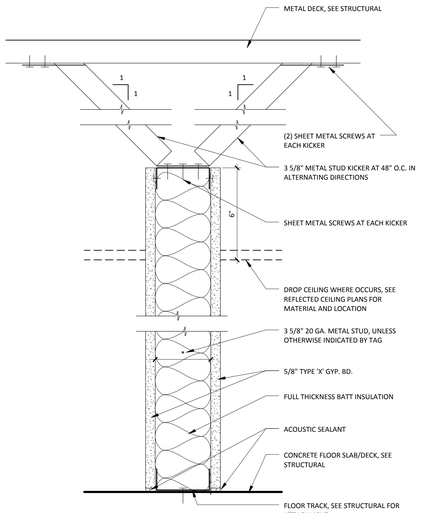
METAL DECK, SEE STRUCTURAL
1
1
1
1
(2) SHEET METAL SCREWS AT EACH KICKER
3 5/8" METAL STUD KICKER AT 48" O.C. IN ALTERNATING DIRECTIONS
6"
SHEET METAL SCREWS AT EACH KICKER
DROP CEILING WHERE OCCURS, SEE REFLECTED CEILING PLANS FOR MATERIAL AND LOCATION
3 5/8" 20 GA. METAL STUD, UNLESS OTHERWISE INDICATED BY TAG
5/8" TYPE 'X' GYP. BD.
FULL THICKNESS BATT INSULATION
ACOUSTIC SEALANT
CONCRETE FLOOR SLAB/DECK, SEE STRUCTURAL
FLOOR TRACK, SEE STRUCTURAL FOR ATTACHMENT

TAG	FLOOR PLAN DESIGNATION	DESCRIPTION	UL LISTING	REMARKS
0P_a	TAG	NON-RATED PARTIAL HEIGHT PARTITION	N/A	

OP_a

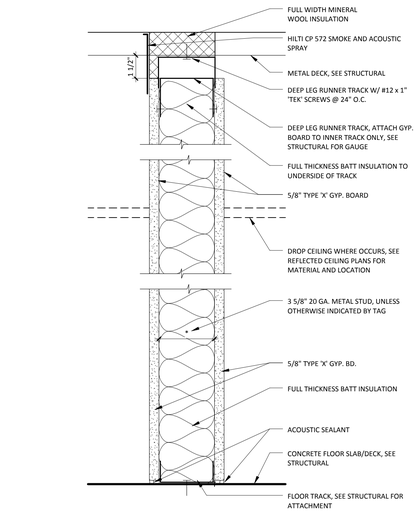
FULL WIDTH MINERAL WOOL INSULATION
HILTI CP 572 SMOKE AND ACOUSTIC SPRAY
1 1/2"
METAL DECK, SEE STRUCTURAL
DEEP LEG RUNNER TRACK W/ #12 x 1" 'TEK' SCREWS @ 24" O.C.
DEEP LEG RUNNER TRACK, ATTACH GYP. BOARD TO INNER TRACK ONLY, SEE STRUCTURAL FOR GAUGE
FULL THICKNESS BATT INSULATION TO UNDERSIDE OF TRACK
5/8" TYPE 'X' GYP. BOARD
DROP CEILING WHERE OCCURS, SEE REFLECTED CEILING PLANS FOR MATERIAL AND LOCATION
3 5/8" 20 GA. METAL STUD, UNLESS OTHERWISE INDICATED BY TAG
5/8" TYPE 'X' GYP. BD.
FULL THICKNESS BATT INSULATION
ACOUSTIC SEALANT
CONCRETE FLOOR SLAB/DECK, SEE STRUCTURAL
FLOOR TRACK, SEE STRUCTURAL FOR ATTACHMENT

TAG	FLOOR PLAN DESIGNATION	DESCRIPTION	UL LISTING	REMARKS
0A_b	TAG	NON-RATED FULL HEIGHT SOUND PARTITION	N/A	
0A_c	TAG	NON-RATED SMOKE PARTITION	N/A	

OA_b, OA_c

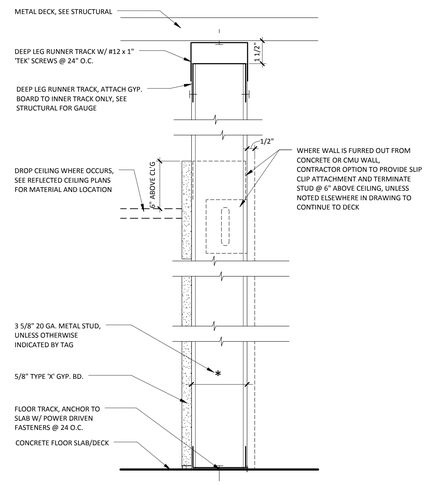
METAL DECK, SEE STRUCTURAL
DEEP LEG RUNNER TRACK W/ #12 x 1" 'TEK' SCREWS @ 24" O.C.
DEEP LEG RUNNER TRACK, ATTACH GYP. BOARD TO INNER TRACK ONLY, SEE STRUCTURAL FOR GAUGE
1 1/2"
DROP CEILING WHERE OCCURS, SEE REFLECTED CEILING PLANS FOR MATERIAL AND LOCATION
6" ABOVE C.I.G.
1/2"
WHERE WALL IS FURRED OUT FROM CONCRETE OR CMU WALL, CONTRACTOR OPTION TO PROVIDE SLIP CLIP ATTACHMENT AND TERMINATE STUD @ 6" ABOVE CEILING, UNLESS NOTED ELSEWHERE IN DRAWING TO CONTINUE TO DECK
3 5/8" 20 GA. METAL STUD, UNLESS OTHERWISE INDICATED BY TAG
5/8" TYPE 'X' GYP. BD.
FLOOR TRACK, ANCHOR TO SLAB W/ POWER DRIVEN FASTENERS @ 24 O.C.
CONCRETE FLOOR SLAB/DECK

TAG	FLOOR PLAN DESIGNATION	DESCRIPTION	UL LISTING	REMARKS
0F_a	TAG	NON-RATED FURRING WALL	N/A	

OF_a

PARTITION TYPES

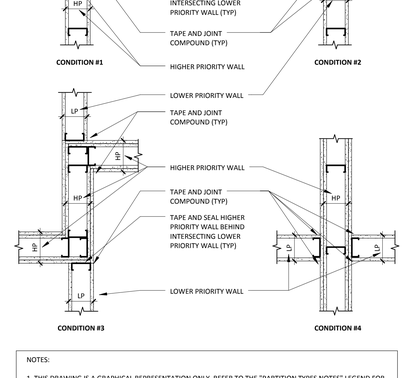
LOWER PRIORITY WALL
HIGHER PRIORITY WALL
TAPE AND SEAL HIGHER PRIORITY WALL BEHIND INTERSECTING LOWER PRIORITY WALL (TYP)
TAPE AND JOINT COMPOUND (TYP)
HIGHER PRIORITY WALL
CONDITION #1
CONDITION #2
LOWER PRIORITY WALL
TAPE AND JOINT COMPOUND (TYP)
HIGHER PRIORITY WALL
TAPE AND JOINT COMPOUND (TYP)
TAPE AND SEAL HIGHER PRIORITY WALL BEHIND INTERSECTING LOWER PRIORITY WALL (TYP)
LOWER PRIORITY WALL
CONDITION #3
CONDITION #4

NOTES:

1. THIS DRAWING IS A GRAPHICAL REPRESENTATION ONLY. REFER TO THE "PARTITION TYPES NOTES" LEGEND FOR WALL PRIORITY AND PARTITION NAMING INFORMATION.

2. REFER TO THE APPROPRIATE PARTITION TYPES AND DETAILS FOR COMPONENTS OF WALLS, NUMBER OF LAYERS & TYPE OF GYPSUM BOARD, REQUIRED FIRE/SMOKE/SOUND RATING, STUD TYPE &SIZE, ETC.

3. THE HIGHER PRIORITY WALL MUST PASS THROUGH THE LOWER PRIORITY WALL.

4. TAPE AND SEAL JOINTS IN GYPSUM BOARD IN HIGHER PRIORITY WALLS BEHIND INTERSECTING OR ABUTTING LOWER PRIORITY WALLS.

4. ALTERNATE LAYERS OF GYPSUM BOARD SHALL OVERLAP AT CORNER INTERSECTIONS OF MULTI-LAYERED RATED PARTITIONS.

1 INTERSECTION OF PRIORITY WALLS
A7.1G NOT TO SCALE

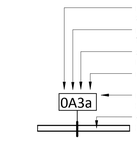
FIRE RATING, SEE RATING SCHEDULE BELOW
PARTITION TYPE. (SEE PARTITION TYPE SCHEDULE BELOW)
STUD SIZE (SEE SIZE SCHEDULE BELOW)
UNIQUE IDENTIFIER
PARTITION TAG (SHOWN ENLARGED)
GRAPHIC DESIGNATION, IF ANY. (SEE SCHEDULE BELOW)
0A3a

RATING SCHEDULE	
NUMBER	RATING
0	NON-RATED
1	1 HOUR RATED
2	2 HOUR RATED
3	3 HOUR RATED
4	4 HOUR RATED

PARTITION TYPE SCHEDULE	
A	FULL HEIGHT PARTITIONS
C	CHASE PARTITIONS
F	FURRED PARTITIONS
H	HALF HEIGHT PARTITION
L	LEAD LINED PARTITIONS
M	CMU PARTITIONS
N	CONCRETE PARTITIONS
P	PARTIAL HEIGHT PARTITIONS
R	RF SHIELDED PARTITIONS
S	STUD SHAFT PARTITIONS

STUD SIZE SCHEDULE					
NUMBER	DEPTH				
	METAL C STUD	METAL C-H STUD	METAL HAT CHANNEL	WOOD STUD	CMU
0					9 5/8"
1	1 5/8"				
2	2 1/2"	2 1/2"		1 1/2"	11 5/8"
3	3 5/8"				
4	5"	4"		3 1/2"	3 5/8"
6	6"	6"		5 1/2"	5 5/8"
7			7/8"		
8	8"			7 1/4"	7 5/8"

GRAPHIC DESIGNATION SCHEDULE		DEFAULT
	TYPICAL PARTIAL HEIGHT PARTITION (NON RATED)	0P3a
	TYPICAL FULL HEIGHT PARTITION (NON RATED)	0A3a
	SOUND PARTITION (NON RATED)	0A3b
	SMOKE PARTITION (NON RATED)	0A3c
	SMOKE RESIST (NON RATED)	0A3d
	1 HOUR FIRE BARRIER	1A3a
	1 HOUR SMOKE BARRIER	1A3b
	1 HOUR FIRE PARTITION	1A3c
	2 HOUR FIRE BARRIER	2A3a
	2 HOUR SMOKE BARRIER	2A3b
	1 HOUR FIRE BARRIER / SHAFT WALL	1S4a
	2 HOUR FIRE BARRIER / SHAFT WALL	2S4a
A 4	LEAD LINED PARTITION (RATED AS INDICATED BY GRAPHIC. TYPICAL PARTITION SHOWN)	
	LEAD WEIGHT	

1. IF NO PARTITION TAG IS PROVIDED, THE PARTITION TYPE SHALL BE THE DEFAULT PARTITION TYPE AS IDENTIFIED IN THE GRAPHIC DESIGNATION SCHEDULE ABOVE.
2. NOT ALL PARTITION TYPES INDICATED ABOVE ARE USED ON THIS PROJECT.
3. DRYWALL ON TENANT SIDE OF ANY WALLS, EXTERIOR OR INTERIOR, IS IN TENANT SCOPE.

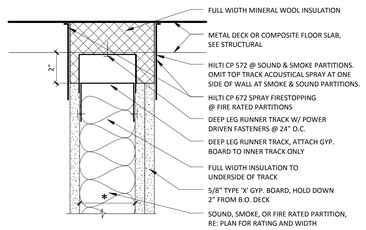
FULL WIDTH MINERAL WOOL INSULATION
METAL DECK OR COMPOSITE FLOOR SLAB, SEE STRUCTURAL
2"
HILTI CP 572 @ SOUND & SMOKE PARTITIONS. OMIT TOP TRACK ACOUSTICAL SPRAY AT ONE SIDE OF WALL AT SMOKE & SOUND PARTITIONS.
HILTI CP 672 SPRAY FIRESTOPPING @ FIRE RATED PARTITIONS
DEEP LEG RUNNER TRACK W/ POWER DRIVEN FASTENERS @ 24" O.C.
DEEP LEG RUNNER TRACK, ATTACH GYP. BOARD TO INNER TRACK ONLY
FULL WIDTH INSULATION TO UNDERSIDE OF TRACK
5/8" TYPE 'X' GYP. BOARD, HOLD DOWN 2" FROM B.O. DECK
SOUND, SMOKE, OR FIRE RATED PARTITION, RE: PLAN FOR RATING AND WIDTH

PARTITION PERPENDICULAR TO THE DECK

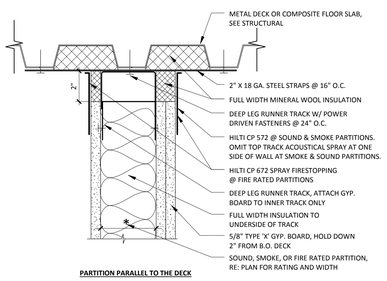
METAL DECK OR COMPOSITE FLOOR SLAB, SEE STRUCTURAL
2"
2" X 18 GA. STEEL STRAPS @ 16" O.C.
FULL WIDTH MINERAL WOOL INSULATION
DEEP LEG RUNNER TRACK W/ POWER DRIVEN FASTENERS @ 24" O.C.
HILTI CP 572 @ SOUND & SMOKE PARTITIONS. OMIT TOP TRACK ACOUSTICAL SPRAY AT ONE SIDE OF WALL AT SMOKE & SOUND PARTITIONS.
HILTI CP 672 SPRAY FIRESTOPPING @ FIRE RATED PARTITIONS
DEEP LEG RUNNER TRACK, ATTACH GYP. BOARD TO INNER TRACK ONLY
FULL WIDTH INSULATION TO UNDERSIDE OF TRACK
5/8" TYPE 'X' GYP. BOARD, HOLD DOWN 2" FROM B.O. DECK
SOUND, SMOKE, OR FIRE RATED PARTITION, RE: PLAN FOR RATING AND WIDTH

PARTITION PARALLEL TO THE DECK

2 PARTITION @ METAL DECK / COMPOSITE FLOOR SLAB
A7.1G 3" = 1'-0"

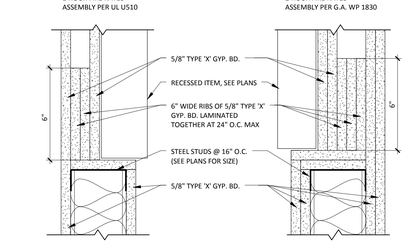
1 HOUR FIRE RATED ASSEMBLY PER UL US10
2 HOUR FIRE RATED ASSEMBLY PER G.A. WP 1830
5/8" TYPE 'X' GYP. BD.
RECESSED ITEM, SEE PLANS
6" WIDE RIBS OF 5/8" TYPE 'X' GYP. BD. LAMINATED TOGETHER AT 24" O.C. MAX
6"
STEEL STUDS @ 16" O.C. (SEE PLANS FOR SIZE)
5/8" TYPE 'X' GYP. BD.
NOTE:
PROVIDE RATED RECESS AT ALL OPENINGS OVER 4"X4" LOCATED IN FIRE RATED PARTITIONS INCLUDING BUT NOT LIMITED TO ZONE VALVE BOXES, CABINET UNIT HEATERS, & LIGHT CONTROLS

3 RATED RECESS DETAIL
A7.1G 3" = 1'-0"

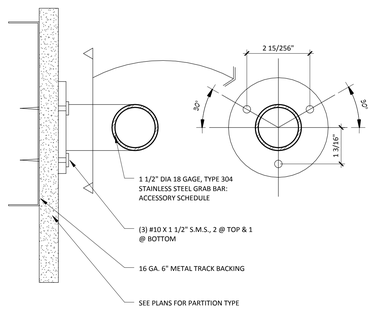
2 15/256"
30°
30°
1 3/16"
1 1/2" DIA 18 GAGE, TYPE 304 STAINLESS STEEL GRAB BAR: ACCESSORY SCHEDULE
(3) #10 X 1 1/2" S.M.S., 2 @ TOP & 1 @ BOTTOM
16 GA. 6" METAL TRACK BACKING
SEE PLANS FOR PARTITION TYPE

4 TYP. GRAB BAR DETAIL
A7.1G 6" = 1'-0"

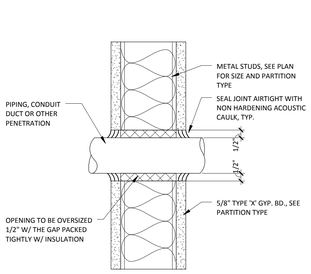
PIPING, CONDUIT DUCT OR OTHER PENETRATION
METAL STUDS, SEE PLAN FOR SIZE AND PARTITION TYPE
SEAL JOINT AIRTIGHT WITH NON HARDENING ACOUSTIC CAULK, TYP.
1/2"
1/2"
OPENING TO BE OVERSIZED 1/2" W/ THE GAP PACKED TIGHTLY W/ INSULATION
5/8" TYPE 'X' GYP. BD., SEE PARTITION TYPE

5 PENETRATION @ SOUND AND SMOKE PARTITION
A7.1G 3" = 1'-0"

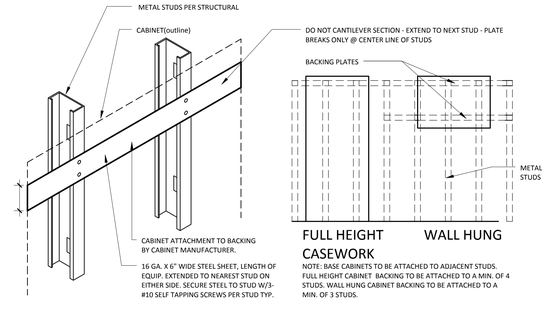
METAL STUDS PER STRUCTURAL
CABINET(outline)
DO NOT CANTILEVER SECTION - EXTEND TO NEXT STUD - PLATE BREAKS ONLY @ CENTER LINE OF STUDS
BACKING PLATES
METAL STUDS
CABINET ATTACHMENT TO BACKING BY CABINET MANUFACTURER.
16 GA. X 6" WIDE STEEL SHEET, LENGTH OF EQUIP. EXTENDED TO NEAREST STUD ON EITHER SIDE. SECURE STEEL TO STUD W/3-#10 SELF TAPPING SCREWS PER STUD TYP.
FULL HEIGHT CASEWORK
WALL HUNG
NOTE: BASE CABINETS TO BE ATTACHED TO ADJACENT STUDS. FULL HEIGHT CABINET BACKING TO BE ATTACHED TO A MIN. OF 4 STUDS. WALL HUNG CABINET BACKING TO BE ATTACHED TO A MIN. OF 3 STUDS.

6 TYP. BACKING DETAIL
A7.1G 1 1/2" = 1'-0"

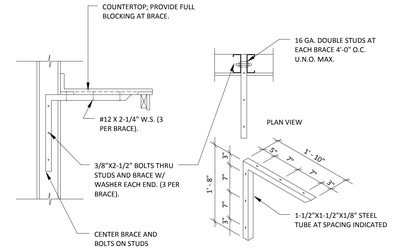
COUNTERTOP; PROVIDE FULL BLOCKING AT BRACE.
16 GA. DOUBLE STUDS AT EACH BRACE 4'-0" O.C. U.N.O. MAX.
#12 X 2-1/4" W.S. (3 PER BRACE).
3/8"X2-1/2" BOLTS THRU STUDS AND BRACE W/ WASHER EACH END. (3 PER BRACE).
CENTER BRACE AND BOLTS ON STUDS
SECTION
PLAN VIEW
1'-10"
5"
7"
3"
1'-8"
1-1/2"X1-1/2"X1/8" STEEL TUBE AT SPACING INDICATED
ISOMETRIC VIEW

7 CONCEALED BRACE
A7.1G 1 1/2" = 1'-0"

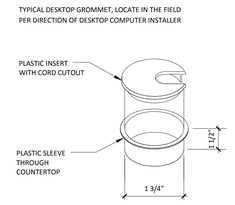
TYPICAL DESKTOP GROMMET, LOCATE IN THE FIELD PER DIRECTION OF DESKTOP COMPUTER INSTALLER
PLASTIC INSERT WITH CORD CUTOUT
PLASTIC SLEEVE THROUGH COUNTERTOP
1 1/2"
1 3/4"

9 GROMMET
A7.1G 1/2"=1'-0" SA-SMF-2/A7.3-100928

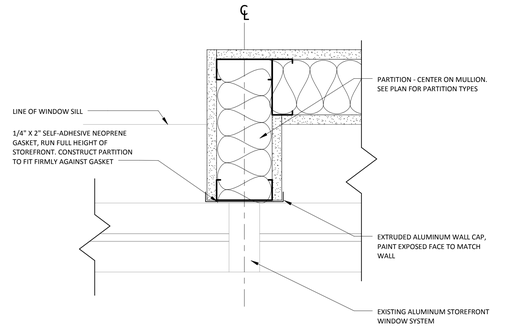
℄
PARTITION - CENTER ON MULLION. SEE PLAN FOR PARTITION TYPES
LINE OF WINDOW SILL
1/4" X 2" SELF-ADHESIVE NEOPRENE GASKET, RUN FULL HEIGHT OF STOREFRONT. CONSTRUCT PARTITION TO FIT FIRMLY AGAINST GASKET
EXTRUDED ALUMINUM WALL CAP, PAINT EXPOSED FACE TO MATCH WALL
EXISTING ALUMINUM STOREFRONT WINDOW SYSTEM

8 PLAN DETAIL @ WINDOW MULLION
A2.1G A7.1G 3" = 1'-0"

PROJECT NUMBER
112039.24

DRAWN BY
C. Schilling

DATE
May 10, 2013

REVISIONS

REV.	DESCRIPTION	DATE

BOULDER ASSOCIATES
ARCHITECTS

Boulder Associates, Inc.
Architecture + Interior Design
1426 Pearl Street, Suite 300
Boulder , Colorado 80302
303.499.7795 F 303.499.7767
www.boulderassociates.com

PROJECT
CANYON VIEW MEDICAL PLAZA SURGICAL ASSOCIATES

2373 G ROAD
GRAND JUNCTION, CO
81501

SHEET TITLE
PARTITION TYPES & DETAILS

SHEET NUMBER
A7.1G

C:\Revit Local Files\112039.24 GJMC Surgical Associates-A13 Central_dtrendtrixson.rvt
TTLBx.101213 6/18/2013 3:41:45 PM

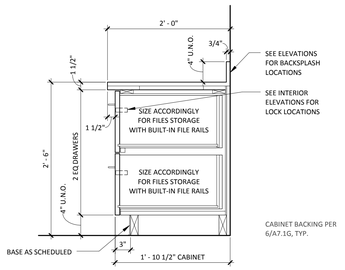

A02

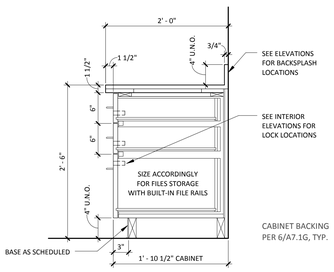

A05

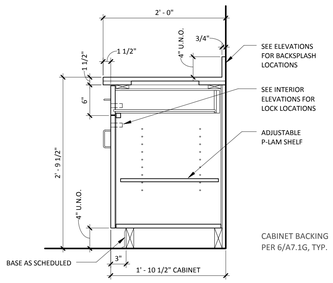

B01

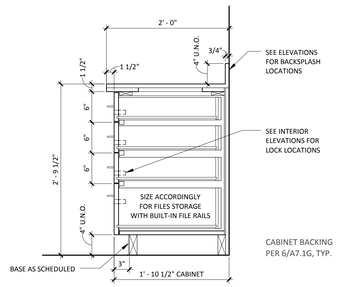

B06

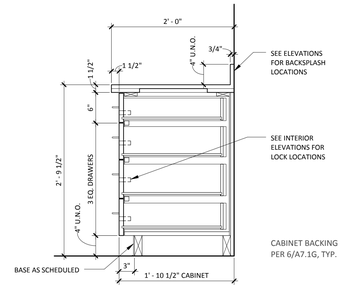

B07

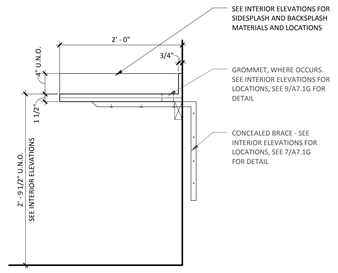
SEE INTERIOR ELEVATIONS FOR SIDESPLASH AND BACKSPLASH MATERIALS AND LOCATIONS
2' - 0"
3/4"
4" U.N.O.
GROMMET, WHERE OCCURS, SEE INTERIOR ELEVATIONS FOR LOCATIONS, SEE 9/A7.1G FOR DETAIL
CONCEALED BRACE - SEE INTERIOR ELEVATIONS FOR LOCATIONS, SEE 7/A7.1G FOR DETAIL
1 1/2"
2' - 9 1/2" U.N.O.
SEE INTERIOR ELEVATIONS

C01

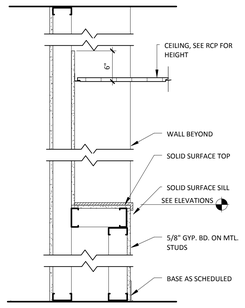

C21

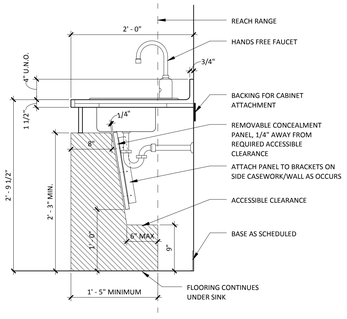

S01

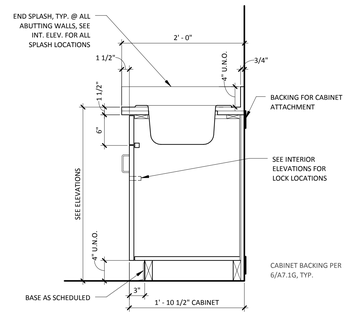

S03

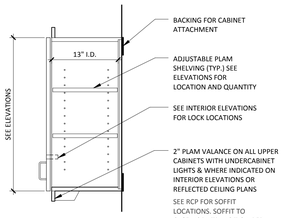
BACKING FOR CABINET ATTACHMENT
13" I.D.
ADJUSTABLE PLAM SHELVING (TYP.) SEE ELEVATIONS FOR LOCATION AND QUANTITY
SEE ELEVATIONS
SEE INTERIOR ELEVATIONS FOR LOCK LOCATIONS
2" PLAM VALANCE ON ALL UPPER CABINETS WITH UNDERCABINET LIGHTS & WHERE INDICATED ON INTERIOR ELEVATIONS OR REFLECTED CEILING PLANS
SEE RCP FOR SOFFIT LOCATIONS. SOFFIT TO CASEWORK TRANSITION PER 3/A9.2G, TYP.
CABINET BACKING PER 6/A7.1G, TYP.

W01

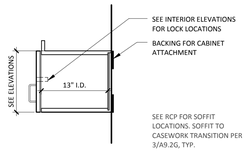
SEE INTERIOR ELEVATIONS FOR LOCK LOCATIONS
BACKING FOR CABINET ATTACHMENT
SEE ELEVATIONS
13" I.D.
SEE RCP FOR SOFFIT LOCATIONS. SOFFIT TO CASEWORK TRANSITION PER 3/A9.2G, TYP.
CABINET BACKING PER 6/A7.1G, TYP.

W02

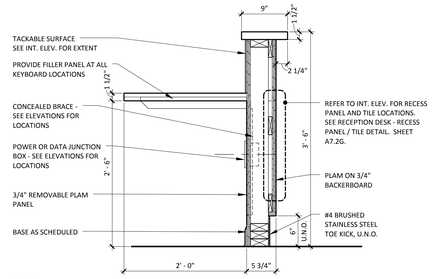
9"
1 1/2"
TACKABLE SURFACE SEE INT. ELEV. FOR EXTENT
2 1/4"
PROVIDE FILLER PANEL AT ALL KEYBOARD LOCATIONS
1 1/2"
REFER TO INT. ELEV. FOR RECESS PANEL AND TILE LOCATIONS. SEE RECEPTION DESK - RECESS PANEL / TILE DETAIL. SHEET A7.2G.
CONCEALED BRACE - SEE ELEVATIONS FOR LOCATIONS
3' - 6"
POWER OR DATA JUNCTION BOX - SEE ELEVATIONS FOR LOCATIONS
2' - 6"
PLAM ON 3/4" BACKERBOARD
3/4" REMOVABLE PLAM PANEL
#4 BRUSHED STAINLESS STEEL TOE KICK, U.N.O.
BASE AS SCHEDULED
6" U.N.O.
2' - 0"
5 3/4"

R01

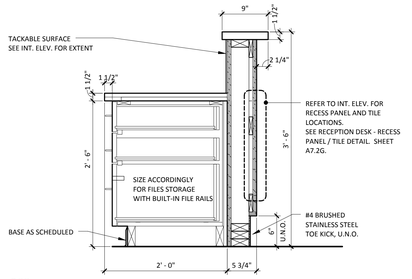
9"
1 1/2"
TACKABLE SURFACE SEE INT. ELEV. FOR EXTENT
2 1/4"
1 1/2"
1 1/2"
REFER TO INT. ELEV. FOR RECESS PANEL AND TILE LOCATIONS. SEE RECEPTION DESK - RECESS PANEL / TILE DETAIL. SHEET A7.2G.
2' - 6"
3' - 6"
SIZE ACCORDINGLY FOR FILES STORAGE WITH BUILT-IN FILE RAILS
#4 BRUSHED STAINLESS STEEL TOE KICK, U.N.O.
BASE AS SCHEDULED
6" U.N.O.
2' - 0"
5 3/4"

R02

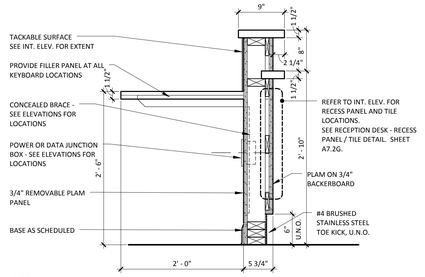
9"
1 1/2"
TACKABLE SURFACE SEE INT. ELEV. FOR EXTENT
2 1/4"
PROVIDE FILLER PANEL AT ALL KEYBOARD LOCATIONS
1 1/2"
8"
1 1/2"
REFER TO INT. ELEV. FOR RECESS PANEL AND TILE LOCATIONS. SEE RECEPTION DESK - RECESS PANEL / TILE DETAIL. SHEET A7.2G.
CONCEALED BRACE - SEE ELEVATIONS FOR LOCATIONS
2' - 10"
POWER OR DATA JUNCTION BOX - SEE ELEVATIONS FOR LOCATIONS
2' - 6"
PLAM ON 3/4" BACKERBOARD
3/4" REMOVABLE PLAM PANEL
#4 BRUSHED STAINLESS STEEL TOE KICK, U.N.O.
BASE AS SCHEDULED
6" U.N.O.
2' - 0"
5 3/4"

R03

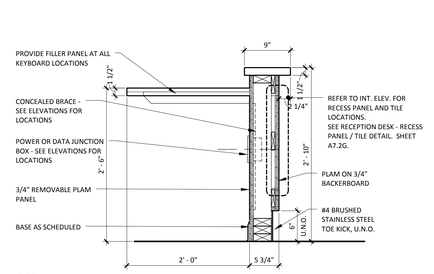
9"
PROVIDE FILLER PANEL AT ALL KEYBOARD LOCATIONS
1 1/2"
2 1/4"
1 1/2"
REFER TO INT. ELEV. FOR RECESS PANEL AND TILE LOCATIONS. SEE RECEPTION DESK - RECESS PANEL / TILE DETAIL. SHEET A7.2G.
CONCEALED BRACE - SEE ELEVATIONS FOR LOCATIONS
2' - 10"
POWER OR DATA JUNCTION BOX - SEE ELEVATIONS FOR LOCATIONS
2' - 6"
PLAM ON 3/4" BACKERBOARD
3/4" REMOVABLE PLAM PANEL
#4 BRUSHED STAINLESS STEEL TOE KICK, U.N.O.
BASE AS SCHEDULED
6" U.N.O.
2' - 0"
5 3/4"

R05

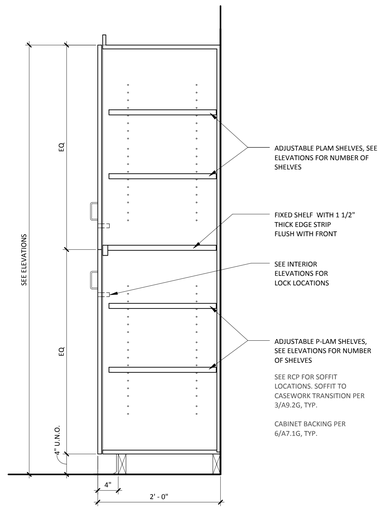
SEE ELEVATIONS
EQ.
EQ.
ADJUSTABLE PLAM SHELVES, SEE ELEVATIONS FOR NUMBER OF SHELVES
FIXED SHELF WITH 1 1/2" THICK EDGE STRIP FLUSH WITH FRONT
SEE INTERIOR ELEVATIONS FOR LOCK LOCATIONS
ADJUSTABLE P-LAM SHELVES, SEE ELEVATIONS FOR NUMBER OF SHELVES
SEE RCP FOR SOFFIT LOCATIONS. SOFFIT TO CASEWORK TRANSITION PER 3/A9.2G, TYP.
CABINET BACKING PER 6/A7.1G, TYP.
4" U.N.O.
4"
2' - 0"

F04

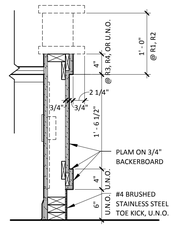

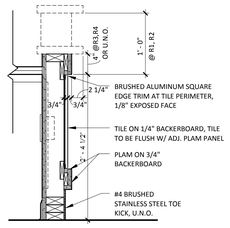
1' - 0" @ R1, R2
4" @R3, R4 OR U.N.O.
2 1/4"
3/4"
3/4"
BRUSHED ALUMINUM SQUARE EDGE TRIM AT TILE PERIMETER, 1/8" EXPOSED FACE
TILE ON 1/4" BACKERBOARD, TILE TO BE FLUSH W/ ADJ. PLAM PANEL
4 1/2"
PLAM ON 3/4" BACKERBOARD
#4 BRUSHED STAINLESS STEEL TOE KICK, U.N.O.
RECEPTION/MA DESK TILE RECESS

RECEPTION DESK - RECESS PANEL/ TILE

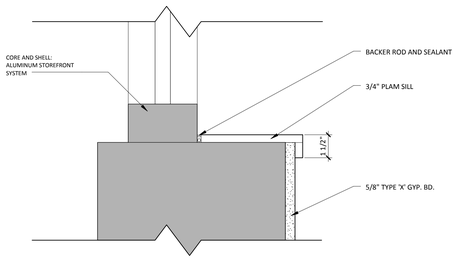

TYPICAL SILL DETAIL

PROJECT NUMBER
112039.24

DRAWN BY
Author

DATE
May 10, 2013

REVISIONS

REV.	DESCRIPTION	DATE

BOULDER ASSOCIATES

ARCHITECTS

Boulder Associates, Inc.
Architecture + Interior Design
1426 Pearl Street, Suite 300
Boulder , Colorado 80302
303.499.7795 F 303.499.7767
www.boulderassociates.com

PROJECT

CANYON VIEW MEDICAL PLAZA SURGICAL ASSOCIATES

2373 G ROAD
GRAND JUNCTION, CO
81501

SHEET TITLE

CASEWORK SECTIONS

SHEET NUMBER

A7.2G

C:\Revit Local Files\112039.24 CJMC Surgical Associates-A13 Central_dhendrickson.rvt
6/18/2013 3:41:53 PM
TTLBv.101213

DOOR SCHEDULE

Door #	DOOR WIDTH	DOOR HEIGHT	DOOR THICK	DOOR TYPE	DOOR MAT'L	FRAME TYPE	FRAME MAT'L	DETAILS HEAD	DETAILS JAMB	DETAILS SILL	HARDWARE GROUP	FIRE RATING	COMMENTS
G2000	3' - 6"	7' - 0"	1 3/4"	FP	PL	SP	SD	1/A8.1G	1/A8.1G	-	11		
G2005	3' - 0"	7' - 0"	1 3/4"	FP	PL	SP	SD	1/A8.1G	1/A8.1G	-	5		
G2006	3' - 0"	7' - 0"	1 3/4"	FP	PL	SL	SD	1/A8.1G	1/A8.1G	-	5		
G2008	3' - 0"	7' - 0"	1 3/4"	FP	PL	SP	SD	1/A8.1G	1/A8.1G	-	4		
G2009	3' - 0"	7' - 0"	1 3/4"	FP	PL	SP	SD	1/A8.1G	1/A8.1G	-	4		
G2011	3' - 6"	7' - 0"	1 3/4"	FP	PL	SP	SD	1/A8.1G	1/A8.1G	-	3		
G2012	3' - 0"	7' - 0"	1 3/4"	FP	PL	SP	SD	1/A8.1G	1/A8.1G	-	1		
G2013	3' - 0"	7' - 0"	1 3/4"	FP	PL	SP	SD	1/A8.1G	1/A8.1G	-	1		
G2014	3' - 6"	7' - 0"	1 3/4"	FP	PL	SP	SD	1/A8.1G	1/A8.1G	-	8		
G2015	2' - 8"	7' - 0"	1 3/4"	FP	PL	SP	SD	1/A8.1G	1/A8.1G	-	1		
G2016	3' - 0"	7' - 0"	1 3/4"	FP	PL	SP	SD	1/A8.1G	1/A8.1G	-	4		
G2017	3' - 0"	7' - 0"	1 3/4"	FP	WD	SP	SD	1/A8.1G	1/A8.1G	-	9		
G2019	3' - 6"	7' - 0"	1 3/4"	FP	PL	SP	SD	1/A8.1G	1/A8.1G	-	8		
G2021	3' - 6"	7' - 0"	1 3/4"	FP	PL	SP	SD	1/A8.1G	1/A8.1G	-	4		
G2022	3' - 3"	7' - 0"	1 3/4"	FL	PL	WS	-	3/A8.1G	4/A8.1G	5/A8.1G	7		3'-0" DOOR OPENING
G2023	3' - 6"	7' - 0"	1 3/4"	FP	PL	SP	SD	1/A8.1G	1/A8.1G	-	4		
G2024	3' - 0"	7' - 0"	1 3/4"	FP	PL	SP	SD	1/A8.1G	1/A8.1G	-	4		
G2025	3' - 0"	7' - 0"	1 3/4"	FP	PL	SP	SD	1/A8.1G	1/A8.1G	-	3		
G2026	3' - 0"	7' - 0"	1 3/4"	NL	PL	SP	SD	1/A8.1G	1/A8.1G	-	8		
G2027	3' - 0"	7' - 0"	1 3/4"	FP	PL	SP	SD	1/A8.1G	1/A8.1G	-	8		
G2028	3' - 0"	7' - 0"	1 3/4"	FP	PL	SL	SD	1/A8.1G	1/A8.1G	-	5		
G2029	3' - 0"	7' - 0"	1 3/4"	FP	PL	SL	SD	1/A8.1G	1/A8.1G	-	5		
G2032	3' - 3"	7' - 0"	1 3/4"	FL	PL	WS	-	3/A8.1G	4/A8.1G	5/A8.1G	7		3'-0" DOOR OPENING
G2033	3' - 0"	7' - 0"	1 3/4"	FP	PL	SL	SD	1/A8.1G	1/A8.1G	-	5		
G2034	3' - 0"	7' - 0"	1 3/4"	FP	PL	SL	SD	1/A8.1G	1/A8.1G	-	5		
G2035	3' - 0"	7' - 0"	1 3/4"	FP	PL	SP	SD	1/A8.1G	1/A8.1G	-	1		
G2036	3' - 0"	7' - 0"	1 3/4"	FP	PL	SP	SD	1/A8.1G	1/A8.1G	-	25		
(E) 222	-	-	-	-		-							

GENERAL NOTES

DOOR MATERIAL - "WD" = WOOD VENEER
"PL" = PLASTIC LAMINATE

FRAME MATERIAL - "SO" = HOLLOW METAL, SLIP-ON TYPE
"FW" = HOLLOW METAL, FULLY WELDED

A. WOOD DOORS TO BE MAPLE VENEER TO MATCH CORE & SHELL.
B. PLASTIC LAMINATE DOORS TO BE PL6, REF: MATERIALS LIST ID1.1G.
C. ALL METAL DOOR & WINDOW FRAMES TO RECEIVE PAINT P2, REF: MATERIALS LIST ID1.1G.

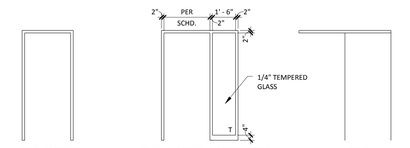

DOOR FRAME TYPES

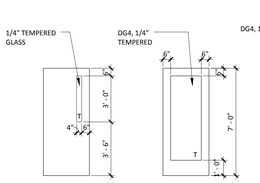

DOOR TYPES

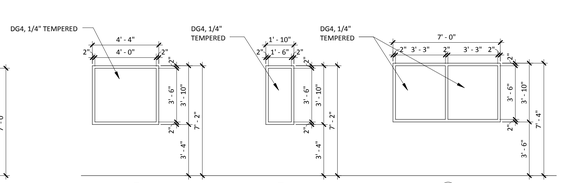

WINDOW TYPES

HARDWARE SCHEDULE

MANUFACTURERS:

(BS)	BEASEM
(GJ)	GLYNN-JOHNSON
(HA)	HAGER
(LC)	L.C.N.
(PE)	PEMKO
(RI)	RIXSON
(RW)	ROCKWOOD
(SA)	SARGENT
(TR)	TRIMCO
(VD)	VON DUPRIN

SUBSTITUTIONS:

-NO *SUBSTITUTE PERMITTED*-
BOMMER, McKINNEY
BOMMER, McKINNEY
NORTON
NATIONAL GUARD, REESE
GLYNN-JOHNSON
-NO *SUBSTITUTE PERMITTED*-
-NO *SUBSTITUTE PERMITTED*-
IVES
-NO *SUBSTITUTE PERMITTED*-

DOOR HARDWARE NOTES:

1. FURNISH ALL HARDWARE WITH US26D FINISH, U.N.O.
2. ALL LOCKSETS & LATCHSETS TO HAVE LEVER HANDLES.
3. LEVER HANDLES TO BE SCHLAGE - SPARTA.
4. TYPICAL HINGE SIZE TO BE 4.5 X 4.5, ALL DOORS 3'-6" OR WIDER TO HAVE 5 X 4.5 HINGES.
5. PROVIDE ALARM CONTACT AT ALL EXTERIOR DOORS.
6. WHEN SPECIFIED, KICKPLATE TO BE PROVIDED ON PUSH SIDE OF DOORS UNLESS NOTED OTHERWISE.
7. AUTO DOOR BOTTOMS TO BE FULLY-MORTISED INTO DOORS.
8. ALL CLOSERS TO BE PARALLEL ARM UNLESS NOTED OTHERWISE.2E

HW-1 (TYP. PASSAGE W/ CLOSER)

1.5 EA	BUTTS	(HA) BB1279
1 EA.	PASSAGE LATCHSET	(SA) 10U15
1 EA.	CLOSER	(LC) 4040 SERIES
1 EA.	WALL STOP	(TR) 1270 WX-SS
1 SET	SEAL	(PE) S88D

HW-3 (TYP. TOILET)

1.5 EA	BUTTS	(HA) BB1279
1 EA.	PRIVACY LOCKSET	(SA) 10U65
1 EA.	WALL STOP	(TR) 1270 EX-SS
1 SET	SEAL	(PE) S88D

HW-4 (TYP. EXAM)

1.5 EA	BUTTS	(HA) BB1279
1 EA.	PASSAGE LATCHSET	(SA) 10U15
1 EA.	OVERHEAD STOP	(GJ) 905 SERIES
1 SET	SEAL	(PE) S88D

HW-5 (TYP. OFFICE)

1.5 EA	BUTTS	(HA) BB1279
1 EA.	OFFICE LOCKSET	(SA) 10G05
1 EA.	WALL STOP	(TR) 1270 WX-SS
1 SET	SEAL	(PE) S88D

HW-7 (TYP. SLIDER)

1 EA.	GEZE PERLAN 140 W/SOFTSTOP W/ DOUBLE DAMPENING	
2 EA.	PULL	(RW) 110BTBS-SS

HW-8

1.5 EA	BUTTS	(HA) BB1279
1 EA.	PASSAGE LATCHSET	(SA) 10U15
1 EA.	WALL STOP	(TR) 1270 WX-SS
1 SET	SEAL	(PE) S88D

HW-9

1.5 EA	BUTTS	(HA) BB1279
1 EA.	STOREROOM LOCKSET	(SA) 10G04
1 EA.	CLOSER	(LC) 4040 SERIES
1 EA.	WALL STOP	(TR) 1270 WX-SS
1 SET	SEAL	(PE) S88D
1 EA.	ELECTRIC STRIKE	(VD) 6211
CARD READER		PROVIDED BY LANDLORD

HW-11

1.5 EA	BUTTS	(HA) BB1279
1 EA.	PASSAGE LATCHSET	(SA) 10U15
1 EA.	CLOSER	(LC) 4040 SERIES
1 EA.	OVERHEAD STOP	(GJ) 905 SERIES
1 SET	SEAL	(PE) S88D

HW-17

1 EA.	DOOR OPERATOR	(BS) 455 SERIES
2 EA.	WALL SWITCH	(BS)

HW-25

1.5 EA	BUTTS	(HA) BB1279
1 EA.	STOREROOM LOCKSET	(SA) 10G04
1 EA.	CLOSER	(LC) 4040 SERIES
1 EA.	OVERHEAD STOP	(GJ) 905 SERIES
1 SET	SEAL	(PE) S88D

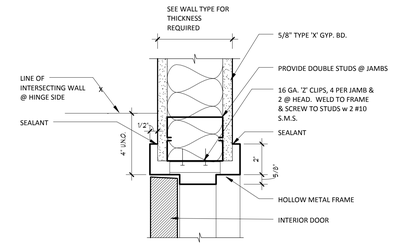

1 TYP. H.M. JAMB (HEAD SIM.)
A8.1G 3" = 1'-0"

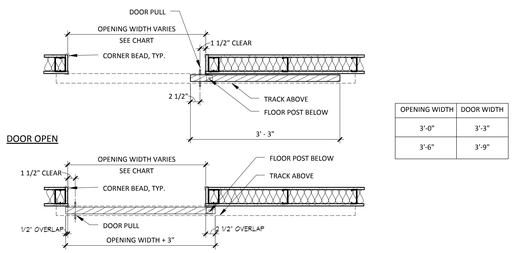

OPENING WIDTH	DOOR WIDTH
3'-0"	3'-3"
3'-6"	3'-9"

2 PLAN DETAIL @ WALL SLIDER
A8.1G 3/4" = 1'-0"

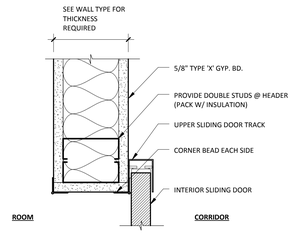

3 HEAD DETAIL @ WALL SLIDER
A8.1G 3" = 1'-0"

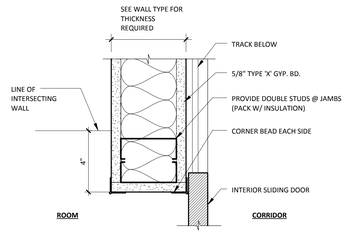

4 JAMB DETAIL @ WALL SLIDER
A8.1G 3" = 1'-0"

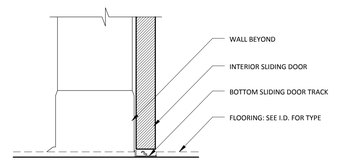

5 THRESHOLD DETAIL @ WALL SLIDER
A8.1G 3" = 1'-0"

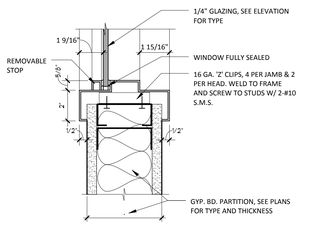

6 INTERIOR H.M. WINDOW HEAD/JAMB/SILL
A8.1G 3" = 1'-0"

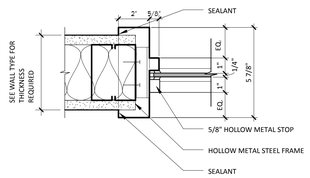

7 INTERIOR H.M. SIDELITE
A8.1G 3" = 1'-0"

PROJECT NUMBER
112039.24

DRAWN BY
D. Hendrixson

DATE
May 10, 2013

REVISIONS

REV.	DESCRIPTION	DATE

BOULDER ASSOCIATES
ARCHITECTS

Boulder Associates, Inc.
Architecture + Interior Design
1426 Pearl Street, Suite 300
Boulder , Colorado 80302
303.499.7795 F 303.499.7767
www.boulderassociates.com

PROJECT
CANYON VIEW MEDICAL PLAZA SURGICAL ASSOCIATES

2373 G ROAD
GRAND JUNCTION, CO
81501

SHEET TITLE
DOOR SCHEDULE

SHEET NUMBER
A8.1G

C:\Revit Local Files\112039.24 GJMC Surgical Associates-A13 Central_dhendrixson.rvt
TTLBv.101213 6/18/2013 3:41:59 PM

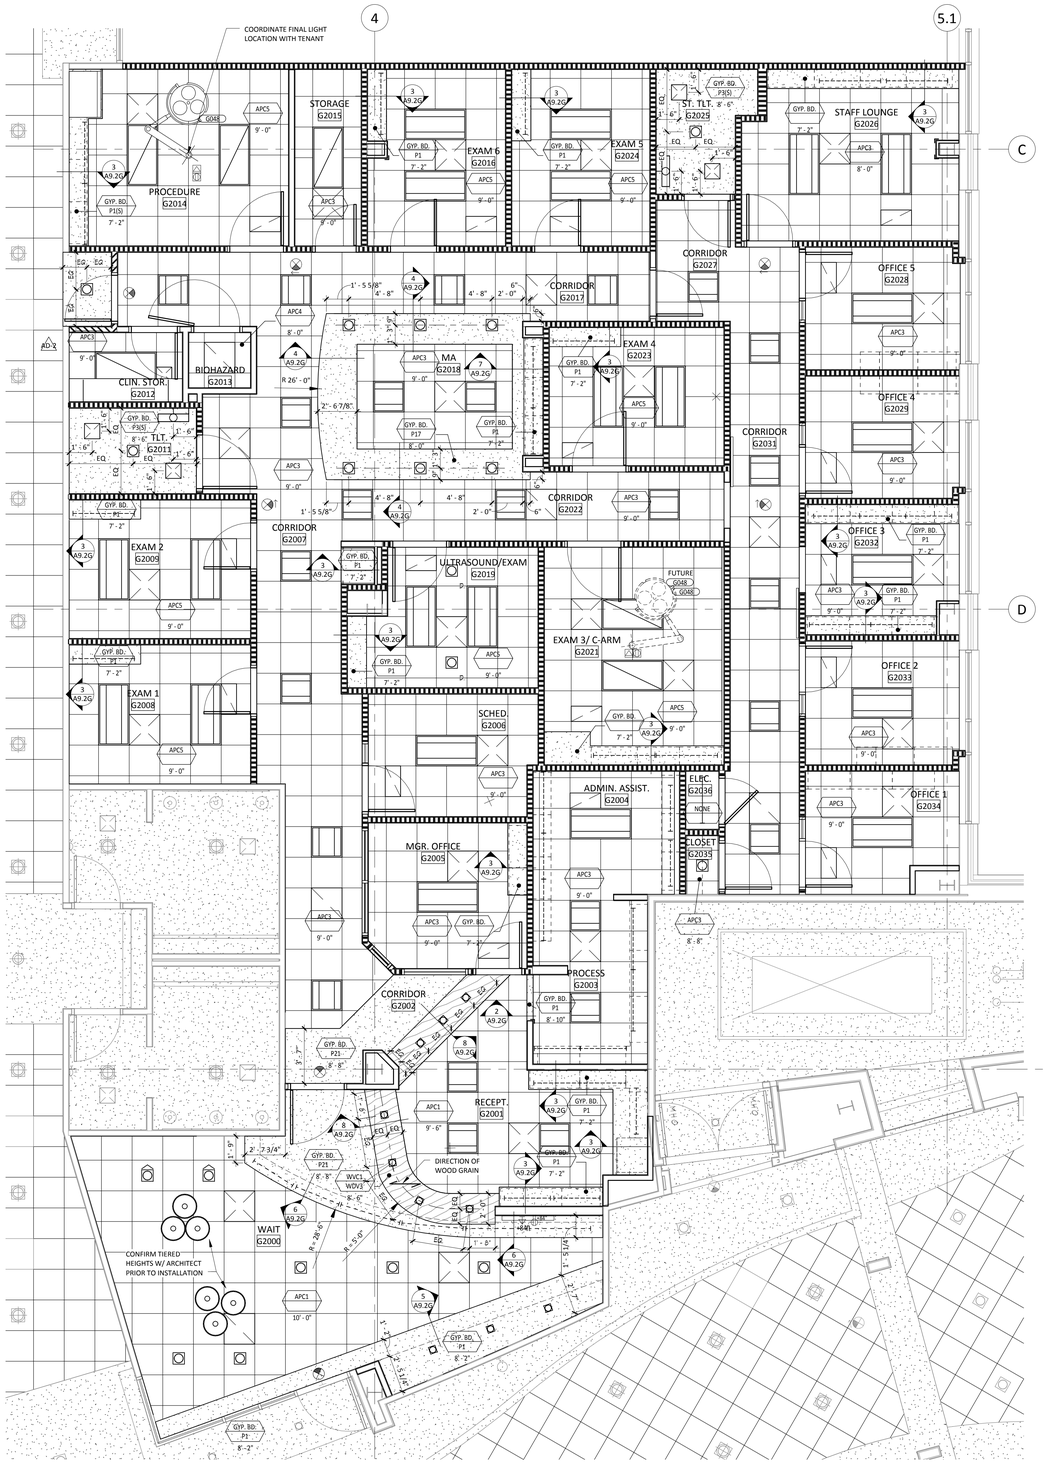

CEILING TYPES			
TYPE	DESCRIPTION	MFR.	STYLE/ REMARKS
APC1	ACOUSTIC PANEL CEILING	ARMSTRONG	1941 HIGH-NRC, 24" X 24" X ¾", BEVELED TEGULAR EDGE. GRID: SILHOUETTE 9/16" BOLT SLOT WITH 1/8" REVEAL
APC3	ACOUSTIC PANEL CEILING	ARMSTRONG	1772 DUNE, 24" X 24" X 5/8", SQUARE LAY-IN. GRID: PRELUDE XL 15/16" EXPOSED-T GRID
APC4	ACOUSTIC PANEL CEILING	ARMSTRONG	868 CLEAN ROOM VL, 24" X 24" X 5/8", SQUARE LAY-IN. GRID: 15/16" EXPOSED-T GRID WITH CLIPS
APC5	ACOUSTIC PANEL CEILING	ARMSTRONG	1941 ULTIMA HIGH-NRC, 24" x 24" x 7/8", BEVELED TEGULAR EDGE. GRID: 15/16" PRELUDE XL EXPOSED-T GRID
GYP. BD.	GYPSUM BOARD CEILING		SEE A9 SHEET FOR SPECIFIED COLOR & FINISH. SEE MATERIALS LIST FOR FINISH SPECIFICATIONS
NONE	NO CEILING		EXPOSED TO STRUCTURE
WVC1	WOOD VENEER OVER GYP. BD.		SEE A9 SHEETS FOR SPECIFIED COLOR & FINISH. SEE MATERIALS LIST FOR FINISH SPECIFICATIONS. REFER TO A9.2A FOR SOFFIT DETAILS

CEILING LEGEND

SYMBOL	DESCRIPTION
	RECESSED DOWNLIGHT FIXTURE W/ HORIZONTAL COMPACT FLUORESCENT LAMP. 'D' INDICATES DIMMING BALLAST & SWITCH.
	RECESSED WALL WASHER FIXTURE W/ HORIZONTAL COMPACT FLUORESCENT LAMP. 'D' INDICATES DIMMING BALLAST & SWITCH.
	RECESSED WALL WASHER FIXTURE W/ HALOGEN LAMP. 'D' INDICATES DIMMING SWITCH.
	RECESSED FLUORESCENT INDIRECT LIGHT FIXTURE - 2x2 OR 2x4 AS INDICATED
	RECESSED PRISMATIC LENS FLUORESCENT LIGHT FIXTURE - 2x2 OR 2x4 AS INDICATED
	RECESSED PARABOLIC LENS FLUORESCENT LIGHT FIXTURE - 2x2 OR 2x4 AS INDICATED
	WALL-MOUNTED FLUORESCENT LIGHT BRACKET
	SUSPENDED LINEAR FLUORESCENT DIRECT/INDIRECT FIXTURE
	FLUORESCENT LIGHT STRIP
	UNDERCABINET FLUORESCENT LIGHT
	MEDIUM DECORATIVE PENDANT LIGHT FIXTURE
	SMALL DECORATIVE PENDANT LIGHT FIXTURE
	EXIT SIGN
XRAY	EMERGENCY CALL LIGHT; 'XRAY IN USE' LIGHT
CJ	GYPSUM BOARD CONTROL JOINT
	SUPPLY DIFFUSER - SEE MECHANICAL
	RETURN GRILLE - SEE MECHANICAL
	EXHAUST - SEE MECHANICAL
	ACOUSTIC PANEL CEILING - 2x2 OR 2x4 AS INDICATED.
	GYP. BD. CEILING

GENERAL NOTES

A. ALL DIMENSIONS TO BE TO FACE OF THE FINISH U.N.O.
B. FOR FINISH MATERIALS AT GYPSUM BOARD CEILINGS, REFER TO MATERIALS LIST ON ID SHEET.
C. ALL ACCESS DOORS TO BE PROVIDED FOR MECHANICAL AND PLUMBING ACCESS MAY NOT BE SHOWN. CONFIRM LOCATIONS WITH ARCHITECT.
D. SOFFIT FINISH SHALL WRAP ALL EXPOSED SURFACES OF SOFFIT.
E. ALL SIDES OF SOFFIT ABOVE UPPER CABINETS SHALL BE FINISHED TO MATCH ADJACENT WALL, U.N.O.
F. MECHANICAL, PLUMBING AND ELECTRICAL DEVICES TO BE CENTERED ON THE ACOUSTICAL TILE U.N.O.
G. PAINT FINISH TO BE EGGSHELL U.N.O. SEMIGLOSS PAINT LOCATIONS ARE NOTED AS "P(S)". EPOXY PAINT LOCATIONS ARE NOTED AS "P(E)". MATERIAL LIST INDICATES COLOR TO MATCH. SEE SPECIFICATIONS FOR ACCEPTABLE PRODUCTS.

KEYPLAN - AREA G

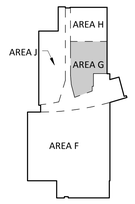

PROJECT NUMBER
112039.24

DRAWN BY
D. Hendrixson

DATE
May 10, 2013

REVISIONS

REV.	DESCRIPTION	DATE
AD-2	Addendum #2	6-6-13

BOULDER ASSOCIATES
ARCHITECTS

Boulder Associates, Inc.
Architecture + Interior Design
1426 Pearl Street, Suite 300
Boulder , Colorado 80302
303.499.7795 F 303.499.7767
www.boulderassociates.com

PROJECT
CANYON VIEW MEDICAL PLAZA SURGICAL ASSOCIATES

2373 G ROAD
GRAND JUNCTION, CO
81501

SHEET TITLE
REFLECTED CEILING PLAN

SHEET NUMBER
A9.1G

C:\Revit Local Files\112039.24 GJMC Surgical Associates-A13 Central_dhendrixson.rvt
TTLBx: 101213 6/18/2013 3:42:10 PM

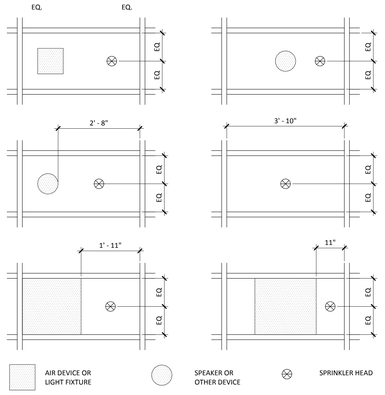

1 CEILING TILE MOUNTS
A9.2G 1/2" = 1'-0"

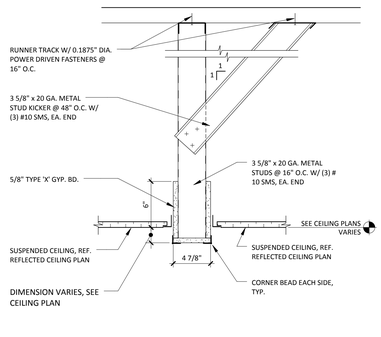
RUNNER TRACK W/ 0.1875" DIA. POWER DRIVEN FASTENERS @ 16" O.C.
3 5/8" x 20 GA. METAL STUD KICKER @ 48" O.C. W/ (3) #10 SMS, EA. END
5/8" TYPE 'X' GYP. BD.
6"
SUSPENDED CEILING, REF. REFLECTED CEILING PLAN
DIMENSION VARIES, SEE CEILING PLAN
4 7/8"
3 5/8" x 20 GA. METAL STUDS @ 16" O.C. W/ (3) # 10 SMS, EA. END
SEE CEILING PLANS VARIES
SUSPENDED CEILING, REF. REFLECTED CEILING PLAN
CORNER BEAD EACH SIDE, TYP.

2 HEADER DETAIL
A9.1G | A9.2G 1 1/2" = 1'-0"

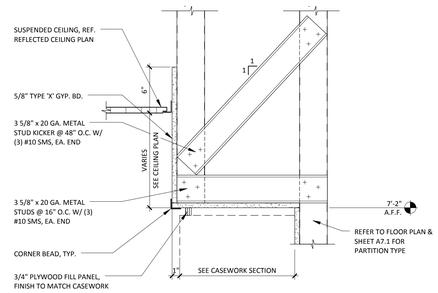
SUSPENDED CEILING, REF. REFLECTED CEILING PLAN
5/8" TYPE 'X' GYP. BD.
3 5/8" x 20 GA. METAL STUD KICKER @ 48" O.C. W/ (3) #10 SMS, EA. END
6"
VARIES - SEE CEILING PLAN
3 5/8" x 20 GA. METAL STUDS @ 16" O.C. W/ (3) #10 SMS, EA. END
CORNER BEAD, TYP.
3/4" PLYWOOD FILL PANEL, FINISH TO MATCH CASEWORK
1"
SEE CASEWORK SECTION
7'-2" A.F.F.
REFER TO FLOOR PLAN & SHEET A7.1 FOR PARTITION TYPE

3 TYP. SOFFIT @ CASEWORK
A9.1G | A9.2G 1 1/2" = 1'-0"

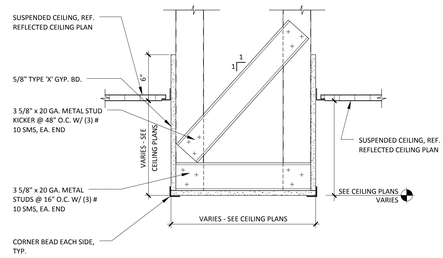
SUSPENDED CEILING, REF. REFLECTED CEILING PLAN
5/8" TYPE 'X' GYP. BD.
6"
3 5/8" x 20 GA. METAL STUD KICKER @ 48" O.C. W/ (3) # 10 SMS, EA. END
VARIES - SEE CEILING PLANS
SUSPENDED CEILING, REF. REFLECTED CEILING PLAN
3 5/8" x 20 GA. METAL STUDS @ 16" O.C. W/ (3) # 10 SMS, EA. END
SEE CEILING PLANS VARIES
CORNER BEAD EACH SIDE, TYP.
VARIES - SEE CEILING PLANS

4 TYP. SOFFIT
A9.1G | A9.2G 1 1/2" = 1'-0"

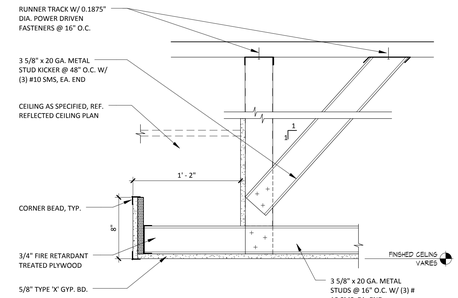
RUNNER TRACK W/ 0.1875" DIA. POWER DRIVEN FASTENERS @ 16" O.C.
3 5/8" x 20 GA. METAL STUD KICKER @ 48" O.C. W/ (3) #10 SMS, EA. END
CEILING AS SPECIFIED, REF. REFLECTED CEILING PLAN
1' - 2"
CORNER BEAD, TYP.
6"
3/4" FIRE RETARDANT TREATED PLYWOOD
5/8" TYPE 'X' GYP. BD.
FINISHED CEILING VARIES
3 5/8" x 20 GA. METAL STUDS @ 16" O.C. W/ (3) # 10 SMS, EA. END

5 SOFFIT DETAIL @ COVE
A9.1G | A9.2G 1 1/2" = 1'-0"

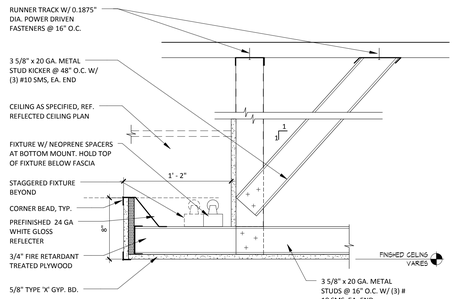
RUNNER TRACK W/ 0.1875" DIA. POWER DRIVEN FASTENERS @ 16" O.C.
3 5/8" x 20 GA. METAL STUD KICKER @ 48" O.C. W/ (3) #10 SMS, EA. END
CEILING AS SPECIFIED, REF. REFLECTED CEILING PLAN
FIXTURE W/ NEOPRENE SPACERS AT BOTTOM MOUNT. HOLD TOP OF FIXTURE BELOW FASCIA
1' - 2"
STAGGERED FIXTURE BEYOND
CORNER BEAD, TYP.
6"
PREFINISHED 24 GA WHITE GLOSS REFLECTER
3/4" FIRE RETARDANT TREATED PLYWOOD
5/8" TYPE 'X' GYP. BD.
FINISHED CEILING VARIES
3 5/8" x 20 GA. METAL STUDS @ 16" O.C. W/ (3) # 10 SMS, EA. END

6 SOFFIT DETAIL @ LIGHT COVE
A9.1G | A9.2G 1 1/2" = 1'-0"

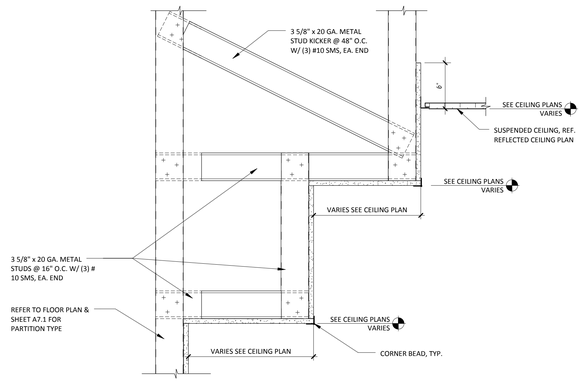
3 5/8" x 20 GA. METAL STUD KICKER @ 48" O.C. W/ (3) #10 SMS, EA. END
6"
SEE CEILING PLANS VARIES
SUSPENDED CEILING, REF. REFLECTED CEILING PLAN
SEE CEILING PLANS VARIES
VARIES SEE CEILING PLAN
3 5/8" x 20 GA. METAL STUDS @ 16" O.C. W/ (3) # 10 SMS, EA. END
REFER TO FLOOR PLAN & SHEET A7.1 FOR PARTITION TYPE
SEE CEILING PLANS VARIES
VARIES SEE CEILING PLAN
CORNER BEAD, TYP.

7 SOFFIT DETAIL- DOUBLE
A9.1G | A9.2G 1 1/2" = 1'-0"

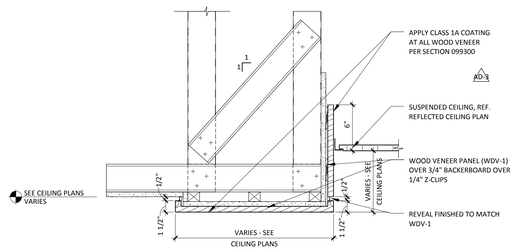
APPLY CLASS 1A COATING AT ALL WOOD VENEER PER SECTION 099300
A9.3
SUSPENDED CEILING, REF. REFLECTED CEILING PLAN
6"
WOOD VENEER PANEL (WDV-1) OVER 3/4" BACKERBOARD OVER 1/4" Z-CLIPS
SEE CEILING PLANS VARIES
1 1/2"
1 1/2"
VARIES - SEE CEILING PLANS
REVEAL FINISHED TO MATCH WDV-1
1 1/2"
1 1/2"
VARIES - SEE CEILING PLANS

8 TYP. SOFFIT W/ WOOD VENEER
A9.1G | A9.2G 1 1/2" = 1'-0"

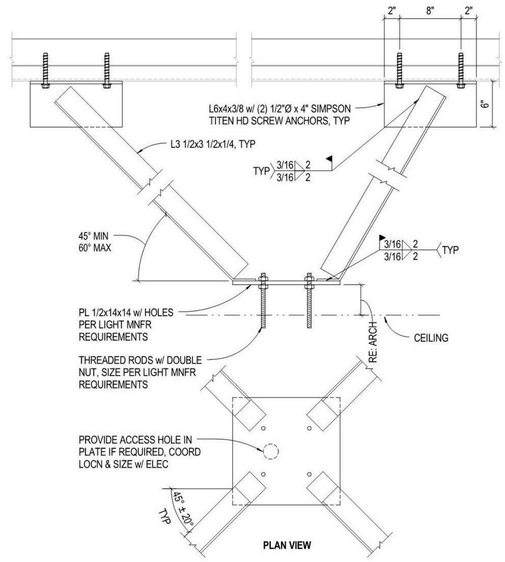
2"
8"
2"
6"
L6x4x3/8 w/ (2) 1/2"Ø x 4" SIMPSON TITEN HD SCREW ANCHORS, TYP
L3 1/2x3 1/2x1/4, TYP
TYP 3/16 2 3/16 2
45° MIN 60° MAX
3/16 2 3/16 2 TYP
PL 1/2x14x14 w/ HOLES PER LIGHT MNFR REQUIREMENTS
CEILING
RE: ARCH
THREADED RODS w/ DOUBLE NUT, SIZE PER LIGHT MNFR REQUIREMENTS
PROVIDE ACCESS HOLE IN PLATE IF REQUIRED, COORD LOCN & SIZE w/ ELEC
45° ± 20° TYP
PLAN VIEW

9 PROCEDURE LIGHT SUPPORT
A9.2G 1 1/2" = 1'-0"

PROJECT NUMBER
112039.24

DRAWN BY
C. Schilling

DATE
May 10, 2013

REVISIONS
REV.

REV NUMBER	DESCRIPTION	DATE
2	AD-3	6-13-13

BOULDER ASSOCIATES
ARCHITECTS

Boulder Associates, Inc.
Architecture + Interior Design
1426 Pearl Street, Suite 300
Boulder , Colorado 80302
303.499.7795 F 303.499.7767
www.boulderassociates.com

PROJECT
CANYON VIEW MEDICAL PLAZA SURGICAL ASSOCIATES

2373 G ROAD
GRAND JUNCTION, CO
81501

SHEET TITLE
CEILING DETAILS

SHEET NUMBER
A9.2G

C:\Revit Local Files\112039.24 CJM_Surgical Associates-A13 Central_dhendrickson.rvt
6/18/2013 3:42:17 PM

MATERIAL LIST

MARK	MATERIAL DESCRIPTION	MANUFACTURER	COLOR / STYLE	COMMENTS	CONTACT INFO
BASE					
RB2	RESILIENT BASE	ROPPE	4" COVED TOE RUBBER BASE, COLOR: 624 CHAMELEON		DAVE ERTELT: (303) 791-2246
WB1	WOOD BASE	CUSTOM	6" SOLID MAPLE BASE WITH CLEAR SATIN FINISH	SEE DETAIL ON ID SHEET FOR PROFILE	
CASEWORK					
PL4	PLASTIC LAMINATE	NEVAMAR	HERBAL ALLUSION AL5001	COUNTER TOPS	TIFFANY TURNER: (303) 704-3666
PL6	PLASTIC LAMINATE	WILSONART	KENSINGTON MAPLE 10776-60	VERTICAL SURFACES / LAMINATE DOORS	SHEILA SEMLER: (303) 478-9130
PL8	PLASTIC LAMINATE	WILSONART	HARVEST MAPLE 7953-38	VERTICAL SURFACES	SHEILA SEMLER: (303) 478-9130
PL10	PLASTIC LAMINATE	WILSONART	SHAKER CHERRY 7935-07	VERTICAL SURFACES	SHEILA SEMLER: (303) 478-9130
QS5	QUARTZ SURFACE	DUPONT ZODIAQ	SADDLE BROWN		GARRET PATIK: (303) 594-4081
QS6	QUARTZ SURFACE	CAESARSTONE	3200 BAJA		AMANNDA ADKINS (877) 662-7001
SS2	SOLID SURFACE	STARON	TEMPEST COLLECTION, COLOR: FC155 CARAWAY	POLISHED FINISH	ERIN LAUER: (303) 296-7253
FLOORS					
CPT7	CARPET TILE - 18" X 36"	SHAW	QUARTZ 5T017, COLOR: AMBER 14200	BRICK INSTALLATION U.N.O. ON INTERIOR FINISH KEYNOTES	KRISTIN ANDERSON: (720) 519-3054
CPT8	CARPET TILE - 18" X 36"	SHAW	MICA 5T014, COLOR: CINNABAR 14713	BRICK INSTALLATION U.N.O. ON INTERIOR FINISH KEYNOTES	KRISTIN ANDERSON: (720) 519-3054
CPT9	CARPET TILE - 18" X 36"	SHAW	QUARTZ 5T017, COLOR: CINNABAR 14713	BRICK INSTALLATION U.N.O. ON INTERIOR FINISH KEYNOTES	KRISTIN ANDERSON: (720) 519-3054
LVT2	LUXURY VINYL TILE	CENTIVA	EUROPEAN CHERRY WP-3307-E, 6" PLANK, NG SURFACE, SE EDGE		BRIAN PEITZMEIER: (720) 308-5925
RBF5	RUBBER SHEET FLOORING	MONDO	HARMONI, SMOOTH, 3MM, COLOR: HAS06 COTTON		PETER MURPHY: (303) 772-4098
SVF10	SHEET VINYL FLOORING	MANNINGTON	BIOSPEC MD, COLOR: GOLDEN OAK 15363		GAIL MONTRESSOR: (303) 307-8400
OTHER					
DG4	DECORATIVE GLASS	PULP STUDIOS	PIX, PLI 1022 WOBBLE, THICKNESS, LAMINATED, OR TEMPERED AS NOTED ON DRAWINGS	PATTERN TO RUN VERTICALLY. POLISH & EASE ALL EXPOSED EDGES.	DUANE ISAKSON: (720) 244-6031
WDV3	WOOD VENEER		WHITE MAPLE, QUARTER CUT, STAIN TO MATCH PL8 INSET OF RECEPTION DESK	SUSPENDED CEILING AT RECEPTION	
TILE					
CT1	CERAMIC TILE	DALTILE	LILLIS, 4X16, COLOR: IVORY L004, MATTE, EPOXY GROUT	SEE TILE DETAILS ON THIS SHEET & PROVIDE BULLNOSE EDGE PIECES WHERE SHOWN; GROUT: MAPEI KERAPOXY, COLOR: 00 WHITE	CANDICE SPICER: (720) 937-3602
CTB1	CERAMIC TILE BASE		REFER TO ID1.1 FOR COVE DETAIL		CANDICE SPICER: (720) 937-3602
GT8	GLASS TILE	REFLECTIONS IN GLASS TILE	CUSTOM BLEND OF 1X6 MOSAICS, 2 ROWS OF EACH COLOR: NUT BROWN (MATTE), CARMEL CANDY (MATTE), HOT FUDGE (MATTE), BAMBOO STICK (GLOSS)	GROUT: MAPEI KERAPOXY, COLOR: 00 WHITE; WHITE MORTAR AT GLASS TILE. SEE DETAIL ON THIS SHEET FOR BLEND SPECIFICATIONS; NOTE THAT BLEND VARIES WITH HEIGHT OF GT INSET	CANDICE SPICER: (720) 937-3602
PT9	PORCELAIN TILE	DALTILE	CITY VIEW, 12X12 COLOR: CY04 DOWNTOWN NITE	GROUT: MAPEI KERAPOXY, COLOR: 11 SAHARA BEIGE	CANDICE SPICER: (720) 937-3602
PT10	PORCELAIN TILE- STACKED STONE	VOGUEBAY	MARBLE MOSAIC - MATRIX BLENDS 6 X 24, COLOR: MULTI TRAVERTINE, POLISHED	RECEPTION DESK	CANDICE SPICER: (720) 937-3602
WALLS					
P1	GENERAL PAINT	SHERWIN WILLIAMS	MAISON BLANCHE SW7526		PETER KREMM: (800) 321-8194
P2	DOOR FRAME PAINT	SHERWIN WILLIAMS	SAND BEACH SW7529, ACRYLIC SEMIGLOSS ENAMEL		PETER KREMM: (800) 321-8194
P3	PAINT (CEILING)	SHERWIN WILLIAMS	SNOWBOUND SW7004		PETER KREMM: (800) 321-8194
P16	PAINT	SHERWIN WILLIAMS	ROOKWOOD TERRA COTTA SW2803		PETER KREMM: (800) 321-8194
P17	PAINT	SHERWIN WILLIAMS	CARDBOARD SW6124		PETER KREMM: (800) 321-8194
P18	PAINT	SHERWIN WILLIAMS	ESCAPE GRAY SW6185		PETER KREMM: (800) 321-8194
P19	PAINT	SHERWIN WILLIAMS	QUIVER TAN SW6151		PETER KREMM: (800) 321-8194
P20	PAINT	SHERWIN WILLIAMS	DEEPEST MAUVE SW0005		PETER KREMM: (800) 321-8194
P21	PAINT	SHERWIN WILLIAMS	POLISHED MAHOGANY SW2838		PETER KREMM: (800) 321-8194
WC1	WALLCOVERING	TRIKES/LANARK	OMNI, COLOR: BEIGE L2-OM-32	OVERALL WALLCOVERING	CARLA SIBILIA: (720) 224-1766
WC15	WALLCOVERING	TRIKES/VERSA	HALCYON, COLOR: ASL-127682 EMBER GLOW		CARLA SIBILIA: (720) 224-1766
WC16	WALLCOVERING	TRIKES/VERSA	REFLECTIONS, COLOR: ASL-126682 EMBER GLOW		CARLA SIBILIA: (720) 224-1766

AD-2

WINDOW TREATMENT SCHEDULE

TYPE	DESCRIPTION	REMARKS
A	LEVOLOR 1" ALUMINUM BLINDS, MANUAL OPERATION WITH CORD TENSIONER. COLOR: 201 IVORY	PROVIDE BLINDS WHERE NOTED. REFER TO INTERIOR FINISH PLAN

GENERAL NOTES

A. GENERAL WALL PAINT TO BE P1, UNLESS NOTED OTHERWISE.
B. PAINT FINISH TO BE EGGSHELL U.N.O. SEMIGLOSS PAINT LOCATIONS ARE NOTED AS "P(S)". EPOXY PAINT LOCATIONS ARE NOTED AS "P(E)". MATERIAL LIST INDICATES COLOR TO MATCH. SEE SPECIFICATIONS FOR ACCEPTABLE PRODUCTS.
C. REFER TO SPECIFICATIONS FOR LEVEL OF GYPSUM BOARD FINISH.
D. DOOR FRAME PAINT TO BE P2, SEMIGLOSS ACRYLIC ENAMEL, UNLESS NOTED OTHERWISE.
E. ALL FLOORING FINISHES TO TERMINATE AT CENTER OF DOOR, UNLESS NOTED OTHERWISE. REFER TO TYPICAL FLOORING TRANSITION DETAILS ON ID SHEETS.
F. ALL SHEET GOOD FLOORING SEAMS TO BE HEAT WELDED, UNLESS NOTED OTHERWISE.
G. WHERE INTERIOR FINISH TAG INDICATES "INTEGRAL" BASE, REFER TO ID SHEETS FOR DETAIL OF INTEGRALLY FLASH-COVED BASE WITH SHEET FLOORING.
H. ALL FINISHES TO CONTINUE BEHIND ALL EQUIPMENT, ACCESSORIES AND MOVEABLE CASEWORK.
I. CEILING FINISHES ARE LOCATED ON REFLECTED CEILING PLANS.
J. DOOR FINISHES ARE LOCATED ON DOOR DETAIL SHEET OR SPECIFICATIONS.
K. IF THERE IS CONFLICTING INFORMATION ON DOCUMENTS, CONTACT ARCHITECT FOR CLARIFICATION.
L. SEE COVER SHEET FOR REQUIREMENT TO PROVIDE AN ALLOWANCE TO ADD A MOISTURE CONTROL SYSTEM, WITH INSTALLATION CONTINGENT UPON MOISTURE TESTING RESULTS PER DIVISION 09 FLOORING SPECIFICATIONS.
M. PROVIDE MOISTURE CONTROL SYSTEM PER SECTION 099610 "MOISTURE CONTROL SYSTEM" WHERE INDICATED BY FINISH KEYNOTES ON INTERIOR FINISH PLANS.

INTERIOR FINISH KEYNOTES

SEE BOTTOM FIELD OF ROOM FINISH TAG FOR KEYNOTES DESIGNATED BY KN: #

1. PROVIDE MANUFACTURER'S RECOMMENDED 2-PART POLYURETHANE OR EPOXY ADHESIVE IN ENTIRE ROOM OR AS INDICATED BY HATCHED REGION.
2. PROVIDE MOISTURE CONTROL SYSTEM PER SPEC SECTION 099610 THROUGHOUT ENTIRE ROOM.
3. SEE INTERIOR ELEVATIONS FOR FULL HEIGHT WALL TILE OR WALL TILE WAINSCOT TO BE INSTALLED AT ALL WALLS OF ROOM. REFER TO ID SHEETS FOR TYPICAL TILE INSTALLATION DETAILS.
4. INSTALL CARPET TILES IN HERRINGBONE PATTERN.
5. WHERE CHAIR RAIL TERMINATES IN THE MIDDLE OF A WALL, RETURN RAIL TO WALL WITH END PIECE WRAPPED AT 45 DEG ANGLE, 3" FROM END OR CORNER OF WALL.
6. INSTALL CARPET TILES IN MONOLITHIC PATTERN.
7. SEE INTERIOR FINISH PLANS AND INTERIOR ELEVATIONS FOR LOCATIONS OF STAINLESS STEEL BASE WITH #4 BRUSHED FINISH AT RECEPTION DESKS.

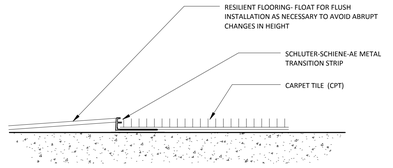
RESILIENT FLOORING- FLOAT FOR FLUSH INSTALLATION AS NECESSARY TO AVOID ABRUPT CHANGES IN HEIGHT
SCHLUTER-SCHIENE-AE METAL TRANSITION STRIP
CARPET TILE (CPT)

1 CPT TO RESILIENT W SCHIENE
ID1.1G 6" = 1'-0"

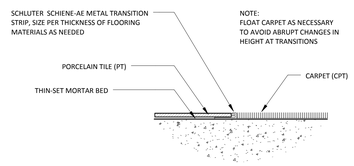
SCHLUTER SCHIENE-AE METAL TRANSITION STRIP, SIZE PER THICKNESS OF FLOORING MATERIALS AS NEEDED
NOTE: FLOAT CARPET AS NECESSARY TO AVOID ABRUPT CHANGES IN HEIGHT AT TRANSITIONS
PORCELAIN TILE (PT)
THIN-SET MORTAR BED
CARPET (CPT)

2 PORCELAIN TILE TO CARPET TRANSITION
ID1.1G 6" = 1'-0"

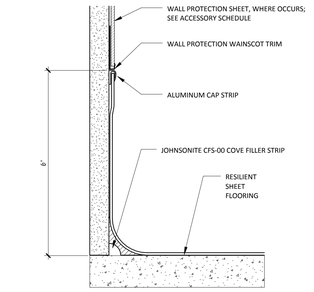
WALL PROTECTION SHEET, WHERE OCCURS; SEE ACCESSORY SCHEDULE
WALL PROTECTION WAINSCOT TRIM
ALUMINUM CAP STRIP
JOHNSONITE CFS-00 COVE FILLER STRIP
RESILIENT SHEET FLOORING
6"

5 INTEGRAL BASE, WP ABOVE
ID1.1G 6" = 1'-0"

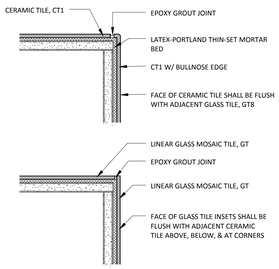
CERAMIC TILE, CT1
EPOXY GROUT JOINT
LATEX-PORTLAND THIN-SET MORTAR BED
CT1 W/ BULLNOSE EDGE
FACE OF CERAMIC TILE SHALL BE FLUSH WITH ADJACENT GLASS TILE, GT8
LINEAR GLASS MOSAIC TILE, GT
EPOXY GROUT JOINT
LINEAR GLASS MOSAIC TILE, GT
FACE OF GLASS TILE INSETS SHALL BE FLUSH WITH ADJACENT CERAMIC TILE ABOVE, BELOW, & AT CORNERS

6 OUTSIDE TILE CORNER CONDITIONS
ID1.1G 3" = 1'-0"

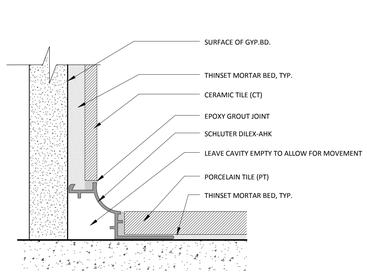

3 SCHLUTER COVE DETAIL AT TOILET ROOMS
ID1.1G 12" = 1'-0"

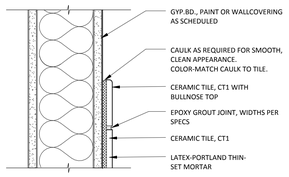
GYP.BD., PAINT OR WALLCOVERING AS SCHEDULED
CAULK AS REQUIRED FOR SMOOTH, CLEAN APPEARANCE. COLOR-MATCH CAULK TO TILE.
CERAMIC TILE, CT1 WITH BULLNOSE TOP
EPOXY GROUT JOINT, WIDTHS PER SPECS
CERAMIC TILE, CT1
LATEX-PORTLAND THIN-SET MORTAR

7 TOP OF TILE WAINSCOT DETAIL
ID1.1G 3" = 1'-0"

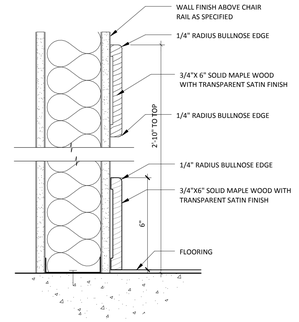
WALL FINISH ABOVE CHAIR RAIL AS SPECIFIED
1/4" RADIUS BULLNOSE EDGE
3/4"X 6" SOLID MAPLE WOOD WITH TRANSPARENT SATIN FINISH
1/4" RADIUS BULLNOSE EDGE
2'-10" TO TOP
1/4" RADIUS BULLNOSE EDGE
3/4"X6" SOLID MAPLE WOOD WITH TRANSPARENT SATIN FINISH
6"
FLOORING

4 WOOD CHAIR RAIL AND WOOD BASE
ID1.1G 3" = 1'-0"

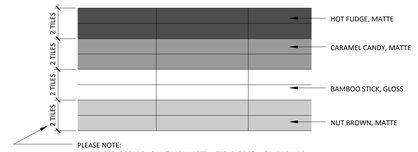
2 TILES
2 TILES
2 TILES
2 TILES
HOT FUDGE, MATTE
CARAMEL CANDY, MATTE
BAMBOO STICK, GLOSS
NUT BROWN, MATTE
PLEASE NOTE:
WHERE GT8 OCCURS AS A 4" HIGH INSET INSTEAD OF 8" HIGH, PROVIDE ONE TILE OF EACH COLOR IN THE ORDER SHOWN ABOVE

8 GT8 CUSTOM BLEND
ID1.1G 3" = 1'-0"

PROJECT NUMBER
112039.24

DRAWN BY
G.Livingston-Smith

DATE
May 10, 2013

REVISIONS

REV.	DESCRIPTION	DATE
AD-2	Addendum #2	6-6-13

BOULDER ASSOCIATES
ARCHITECTS

Boulder Associates, Inc.
Architecture + Interior Design
1426 Pearl Street, Suite 300
Boulder , Colorado 80302
303.499.7795 F 303.499.7767
www.boulderassociates.com

PROJECT
CANYON VIEW MEDICAL PLAZA SURGICAL ASSOCIATES

2373 G ROAD
GRAND JUNCTION, CO
81501

SHEET TITLE
MATERIALS LIST & INTERIOR FINISH DETAILS

SHEET NUMBER
ID1.1G

C:\Revit Local Files\112039.24 GJMC Surgical Associates-A13 Central_dhendrickson.rvt
6/18/2013 3:42:27 PM
TTLBv.101213

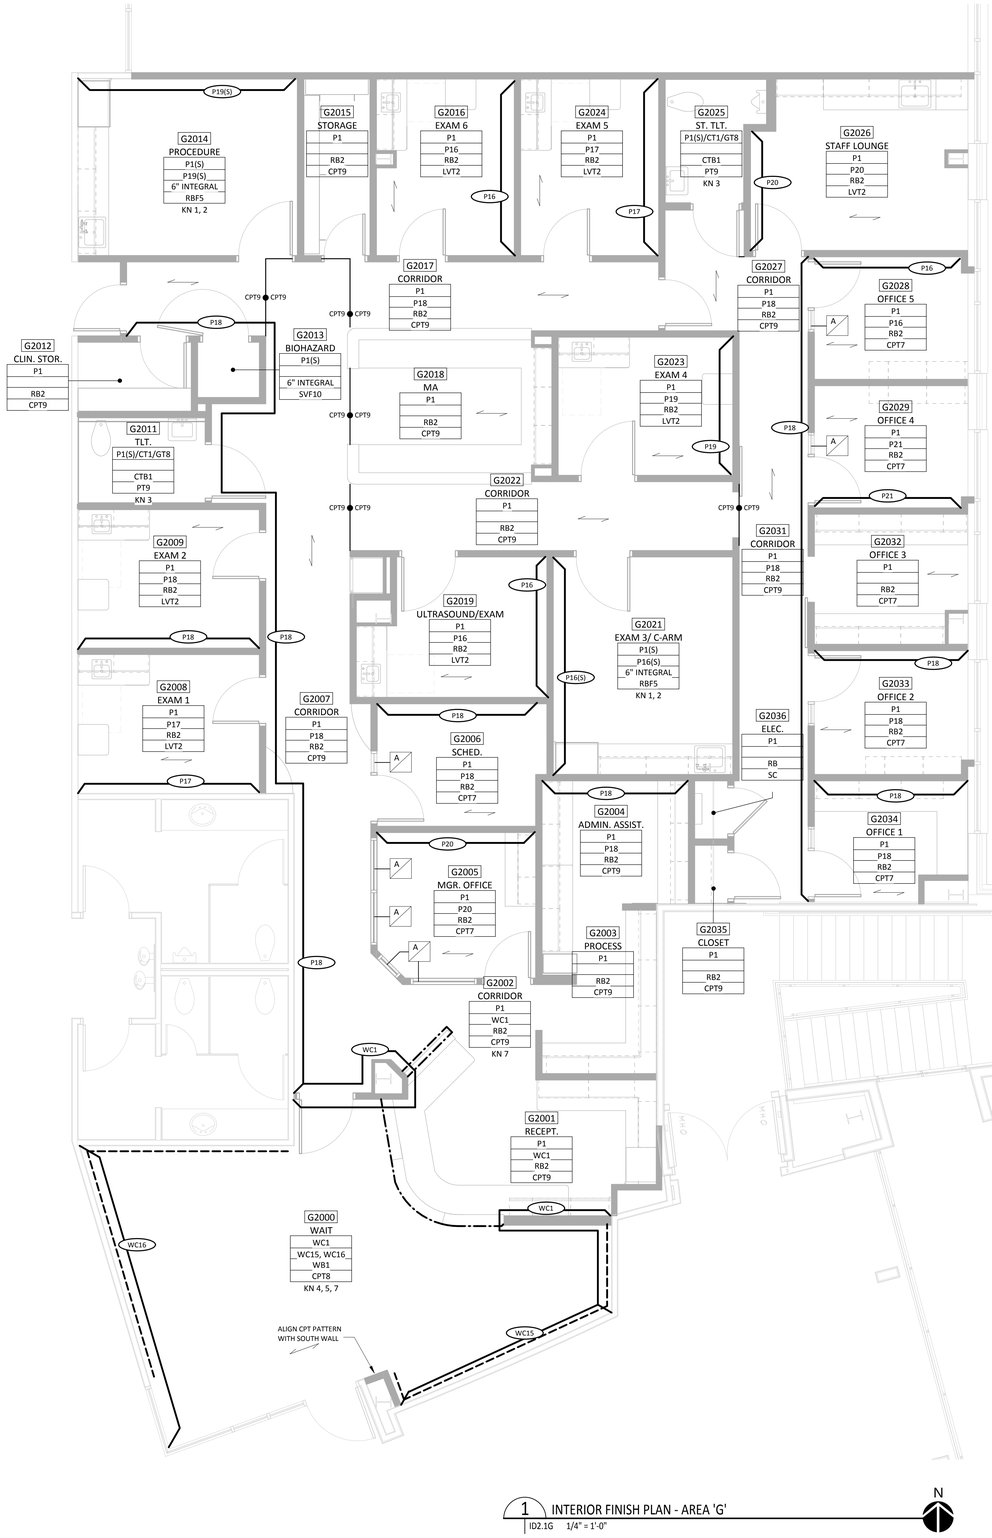
G2014 PROCEDURE P1(S) P19(S) 6" INTEGRAL RBF5 KN 1, 2
G2015 STORAGE P1 RB2 CPT9
G2016 EXAM 6 P1 P16 RB2 LVT2
G2024 EXAM 5 P1 P17 RB2 LVT2
G2025 ST. TLT. P1(S)/CT1/GT8 CTB1 PT9 KN 3
G2026 STAFF LOUNGE P1 P20 RB2 LVT2
G2017 CORRIDOR P1 P18 RB2 CPT9
G2027 CORRIDOR P1 P18 RB2 CPT9
G2028 OFFICE 5 P1 P16 RB2 CPT7
G2012 CLIN. STOR. P1 RB2 CPT9
G2013 BIOHAZARD P1(S) 6" INTEGRAL SVF10
G2018 MA P1 RB2 CPT9
G2023 EXAM 4 P1 P19 RB2 LVT2
G2029 OFFICE 4 P1 P21 RB2 CPT7
G2011 TLT. P1(S)/CT1/GT8 CTB1 PT9 KN 3
G2022 CORRIDOR P1 RB2 CPT9
G2031 CORRIDOR P1 P18 RB2 CPT9
G2032 OFFICE 3 P1 RB2 CPT7
G2009 EXAM 2 P1 P18 RB2 LVT2
G2019 ULTRASOUND/EXAM P1 P16 RB2 LVT2
G2021 EXAM 3/ C-ARM P1(S) P16(S) 6" INTEGRAL RBF5 KN 1, 2
G2033 OFFICE 2 P1 P18 RB2 CPT7
G2008 EXAM 1 P1 P17 RB2 LVT2
G2007 CORRIDOR P1 P18 RB2 CPT9
G2006 SCHED. P1 P18 RB2 CPT7
G2036 ELEC. P1 RB SC
G2004 ADMIN. ASSIST. P1 P18 RB2 CPT9
G2034 OFFICE 1 P1 P18 RB2 CPT7
G2005 MGR. OFFICE P1 P20 RB2 CPT7
G2003 PROCESS P1 RB2 CPT9
G2035 CLOSET P1 RB2 CPT9
G2002 CORRIDOR P1 WC1 RB2 CPT9 KN 7
G2001 RECEPT. P1 WC1 RB2 CPT9
G2000 WAIT WC1 WC15, WC16 WB1 CPT8 KN 4, 5, 7
ALIGN CPT PATTERN WITH SOUTH WALL
P19(S)
P16
P17
P20
P18
P21
P16(S)
WC1
WC16
WC15
CPT9
A
N

1 INTERIOR FINISH PLAN - AREA 'G'
ID2.1G 1/4" = 1'-0"

ID SYMBOL LEGEND

SYMBOL	DESCRIPTION
X	ACCENT WALL SYMBOL
X — X	FLOORING TRANSITION SYMBOL
101 ROOM NAME / GEN. WALL FNSH. / ACCENT WALL FNSH. / BASE / FLOORING / KEY NOTES (KN#)	INTERIOR FINISH ROOM TAG
TREATMENT STYLE A / 1 FABRIC (#)	WINDOW TREATMENT SYMBOL *(SEE WINDOW TREATMENT SCHEDULE FOR SPECIFICATIONS)*
GRAIN DIRECTION	INDICATES PLANK OR PATTERN INSTALLATION DIRECTION
— — — —	EXTENT OF CHAIR RAIL REF. 4/D1.1G
— • — • —	EXTENT OF STAINLESS STEEL BASE

INTERIOR FINISH KEYNOTES

SEE BOTTOM FIELD OF ROOM FINISH TAG FOR KEYNOTES DESIGNATED BY KN: #

1. PROVIDE MANUFACTURER'S RECOMMENDED 2-PART POLYURETHANE OR EPOXY ADHESIVE IN ENTIRE ROOM OR AS INDICATED BY HATCHED REGION.
2. PROVIDE MOISTURE CONTROL SYSTEM PER SPEC SECTION 099610 THROUGHOUT ENTIRE ROOM.
3. SEE INTERIOR ELEVATIONS FOR FULL HEIGHT WALL TILE OR WALL TILE WAINSCOT TO BE INSTALLED AT ALL WALLS OF ROOM. REFER TO ID SHEETS FOR TYPICAL TILE INSTALLATION DETAILS.
4. INSTALL CARPET TILES IN HERRINGBONE PATTERN.
5. WHERE CHAIR RAIL TERMINATES IN THE MIDDLE OF A WALL, RETURN RAIL TO WALL WITH END PIECE WRAPPED AT 45 DEG ANGLE, 3" FROM END OR CORNER OF WALL.
6. INSTALL CARPET TILES IN MONOLITHIC PATTERN.
7. SEE INTERIOR FINISH PLANS AND INTERIOR ELEVATIONS FOR LOCATIONS OF STAINLESS STEEL BASE WITH #4 BRUSHED FINISH AT RECEPTION DESKS.

GENERAL NOTES

A. GENERAL WALL PAINT TO BE P1, UNLESS NOTED OTHERWISE.
B. PAINT FINISH TO BE EGGSHELL U.N.O. SEMIGLOSS PAINT LOCATIONS ARE NOTED AS "P(S)". EPOXY PAINT LOCATIONS ARE NOTED AS "P(E)". MATERIAL LIST INDICATES COLOR TO MATCH. SEE SPECIFICATIONS FOR ACCEPTABLE PRODUCTS.
C. REFER TO SPECIFICATIONS FOR LEVEL OF GYPSUM BOARD FINISH.
D. DOOR FRAME PAINT TO BE P2, SEMIGLOSS ACRYLIC ENAMEL, UNLESS NOTED OTHERWISE.
E. ALL FLOORING FINISHES TO TERMINATE AT CENTER OF DOOR, UNLESS NOTED OTHERWISE. REFER TO TYPICAL FLOORING TRANSITION DETAILS ON ID SHEETS.
F. ALL SHEET GOOD FLOORING SEAMS TO BE HEAT WELDED, UNLESS NOTED OTHERWISE.
G. WHERE INTERIOR FINISH TAG INDICATES "INTEGRAL" BASE, REFER TO ID SHEETS FOR DETAIL OF INTEGRALLY FLASH-COVED BASE WITH SHEET FLOORING.
H. ALL FINISHES TO CONTINUE BEHIND ALL EQUIPMENT, ACCESSORIES AND MOVEABLE CASEWORK.
I. CEILING FINISHES ARE LOCATED ON REFLECTED CEILING PLANS.
J. DOOR FINISHES ARE LOCATED ON DOOR DETAIL SHEET OR SPECIFICATIONS.
K. IF THERE IS CONFLICTING INFORMATION ON DOCUMENTS, CONTACT ARCHITECT FOR CLARIFICATION.
L. SEE COVER SHEET FOR REQUIREMENT TO PROVIDE AN ALLOWANCE TO ADD A MOISTURE CONTROL SYSTEM, WITH INSTALLATION CONTINGENT UPON MOISTURE TESTING RESULTS PER DIVISION 09 FLOORING SPECIFICATIONS.
M. PROVIDE MOISTURE CONTROL SYSTEM PER SECTION 099610 "MOISTURE CONTROL SYSTEM" WHERE INDICATED BY FINISH KEYNOTES ON INTERIOR FINISH PLANS.

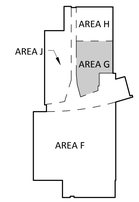

KEYPLAN - AREA G

PROJECT NUMBER
112039.24

DRAWN BY
G.Livingston-Smith

DATE
May 10, 2013

REVISIONS

REV.	DESCRIPTION	DATE

BOULDER ASSOCIATES
ARCHITECTS

Boulder Associates, Inc.
Architecture + Interior Design
1426 Pearl Street, Suite 300
Boulder , Colorado 80302
303.499.7795 F 303.499.7767
www.boulderassociates.com

PROJECT
CANYON VIEW MEDICAL PLAZA SURGICAL ASSOCIATES

2373 G ROAD
GRAND JUNCTION, CO
81501

SHEET TITLE
INTERIOR FINISH PLAN

SHEET NUMBER
ID2.1G

C:\Revit Local Files\112039.24 GJMC Surgical Associates-A13 Central_dhendrixson.rvt
TTLBv.101213 6/18/2013 3:42:34 PM